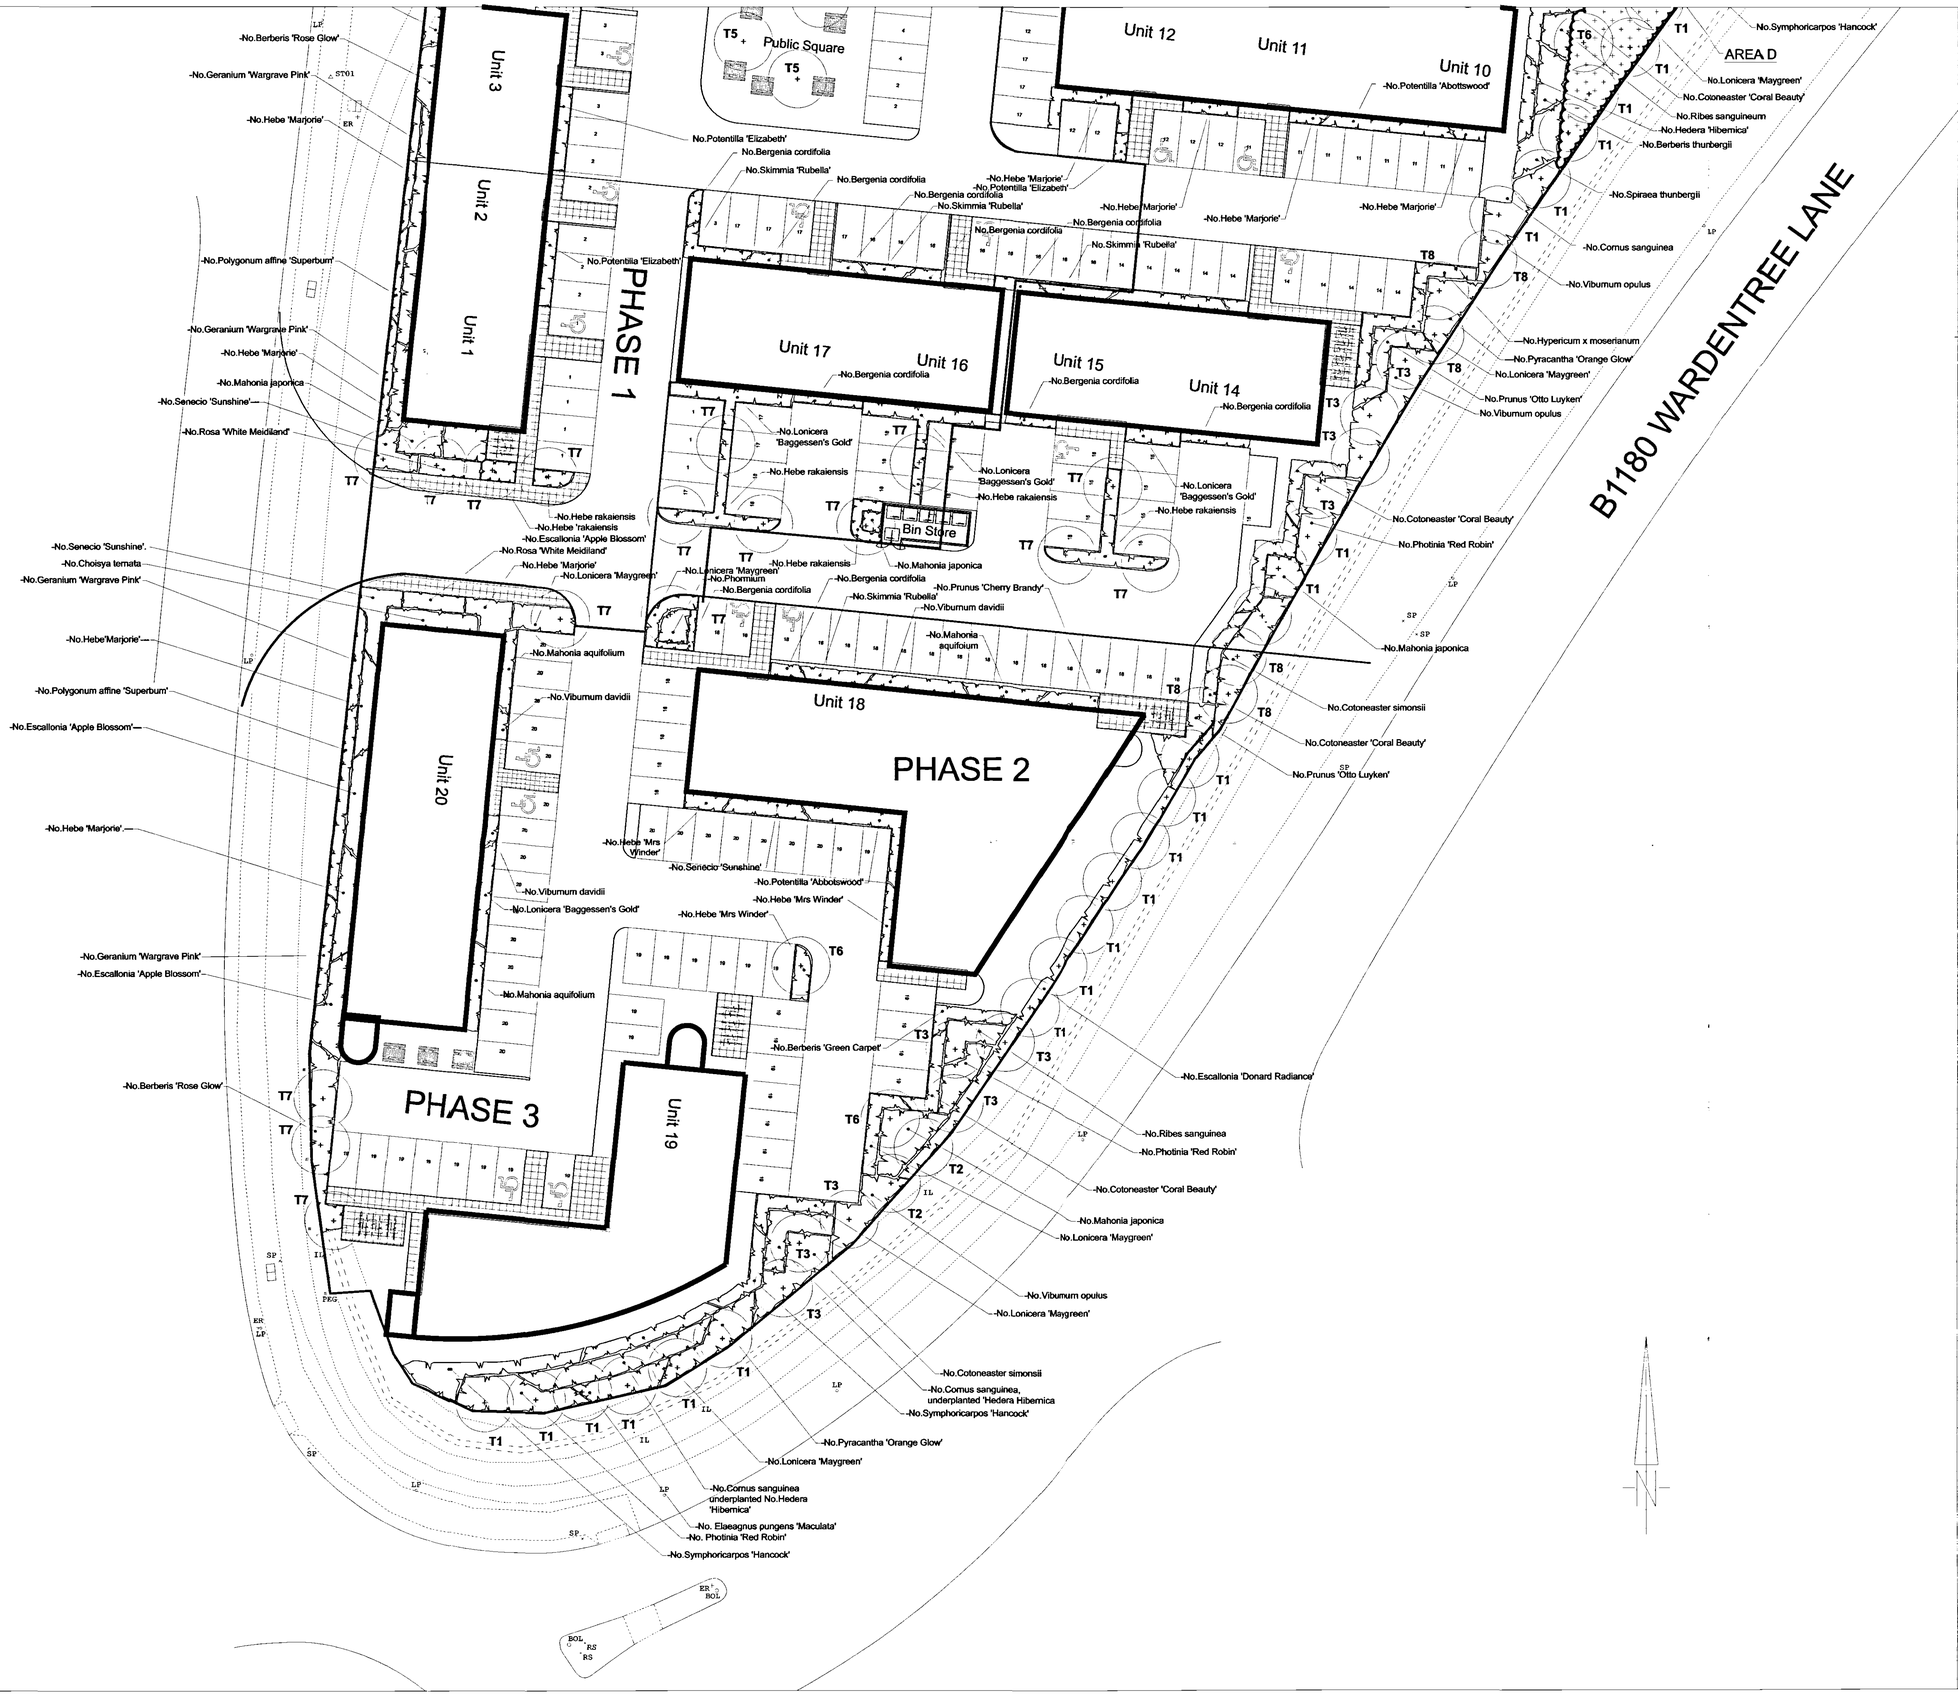


Proposed Native Structure Planting
To be planted within the specified areas shown below.

Areas for planting shall be treated with a translocated herbicide such as Glyphosate to clear any existing weeds before planting, the ground shall be cultivated to a depth of 100mm. Whips shall be pit planted, with backfill mixed with 70grams of Enmag slow release fertiliser.
All stock delivered to site shall be of proven British provenance, a certificate shall be provided to the Landscape Architect to prove provenenance of plants prior to delivery to site.

All plants shall be planted on 1m grid in random groups of 3-4 by species. All to have Tubex Netguard, 60cm high and 150mm diameter, dark green colour. To be fixed to firmly anchored softwood timber stakes using 2no. plastic cable ties.

Dip all roots into MycorForce Whip Dip prior to planting. Contact supplier for application details, Tel:English Woodlands Burrow Nursery 01435 862992.

Species / Area	A	B	C	D	E	Size	Nos.
Acer campestre	14	14	3	12		1+1 60-80 BR	43
Alnus glutinosa	14	14	3	12		1+1 60-80 BR	43
Betula betula	21	21	4	18		1+1 60-80 BR	64
Corylus avellana	28	28	6	24		1+1 60-80 BR	86
Crataegus monogyna	42	42	9	36		1+1 60-80 BR	129
Prunus spinosa	14	14	3	12		1+1 60-80 BR	43
Viburnum opulus	7	7	2	6		1+1 60-80 BR	22

H2

Proposed hedgerow planting
Whips shall be pit planted, with backfill mixed with 70grams of Enmag slow release fertiliser. Species to be planted in random groups, indouble staggered row at 5 plants per linear metre.

Species / Hedge	H1				Size	Nos.
Acer campestre					1+1 60-80 BR	
Carpinus betulus	500				1+2 80-100 BR	500
Crataegus monogyna					1+1 60-80 BR	
Ilex aquifolium					2L	
Prunus spinosa					1+1 60-80 BR	

SHDC
PLANNING & DEVELOPMENT
13 SEP 2006
Ref. 0902/06

AMENDED PLAN
Ref. A1

DETERMINED PLAN

Revisions	Dwn.	Date
C: Amended to Oxford Architects drawing 05073 100 D	cjn	05.09.06
B: Minor revisions to tree planting.	ajc	09.08.06
A: Revisions as requested client, update from draft.	cjn	04.07.06

Project
WARDEN TREE LANE
FOR Rugby Investments

Drawing
Preliminary Planting Layout
For Planning Only

(Sheet 2 of 2)

Date	31.05.06	Drawn	ajc
Dwg. No.	06.654.002	Scale	1:250
Revision	C	Revision Date	

IAN STEMP LANDSCAPE ASSOCIATES
LANDSCAPE ARCHITECTURE , LANDSCAPE PLANNING , URBAN LANDSCAPE DESIGN
STUDIO ONE, THE MEWS, 206 AVENUE ROAD EXTENSION, CLARENDON PARK, LEICESTER, LE2 3EL
Tel: 0116 270 1387 Fax: 0116 244 8640
email: ilg@stemple.fsnet.co.uk