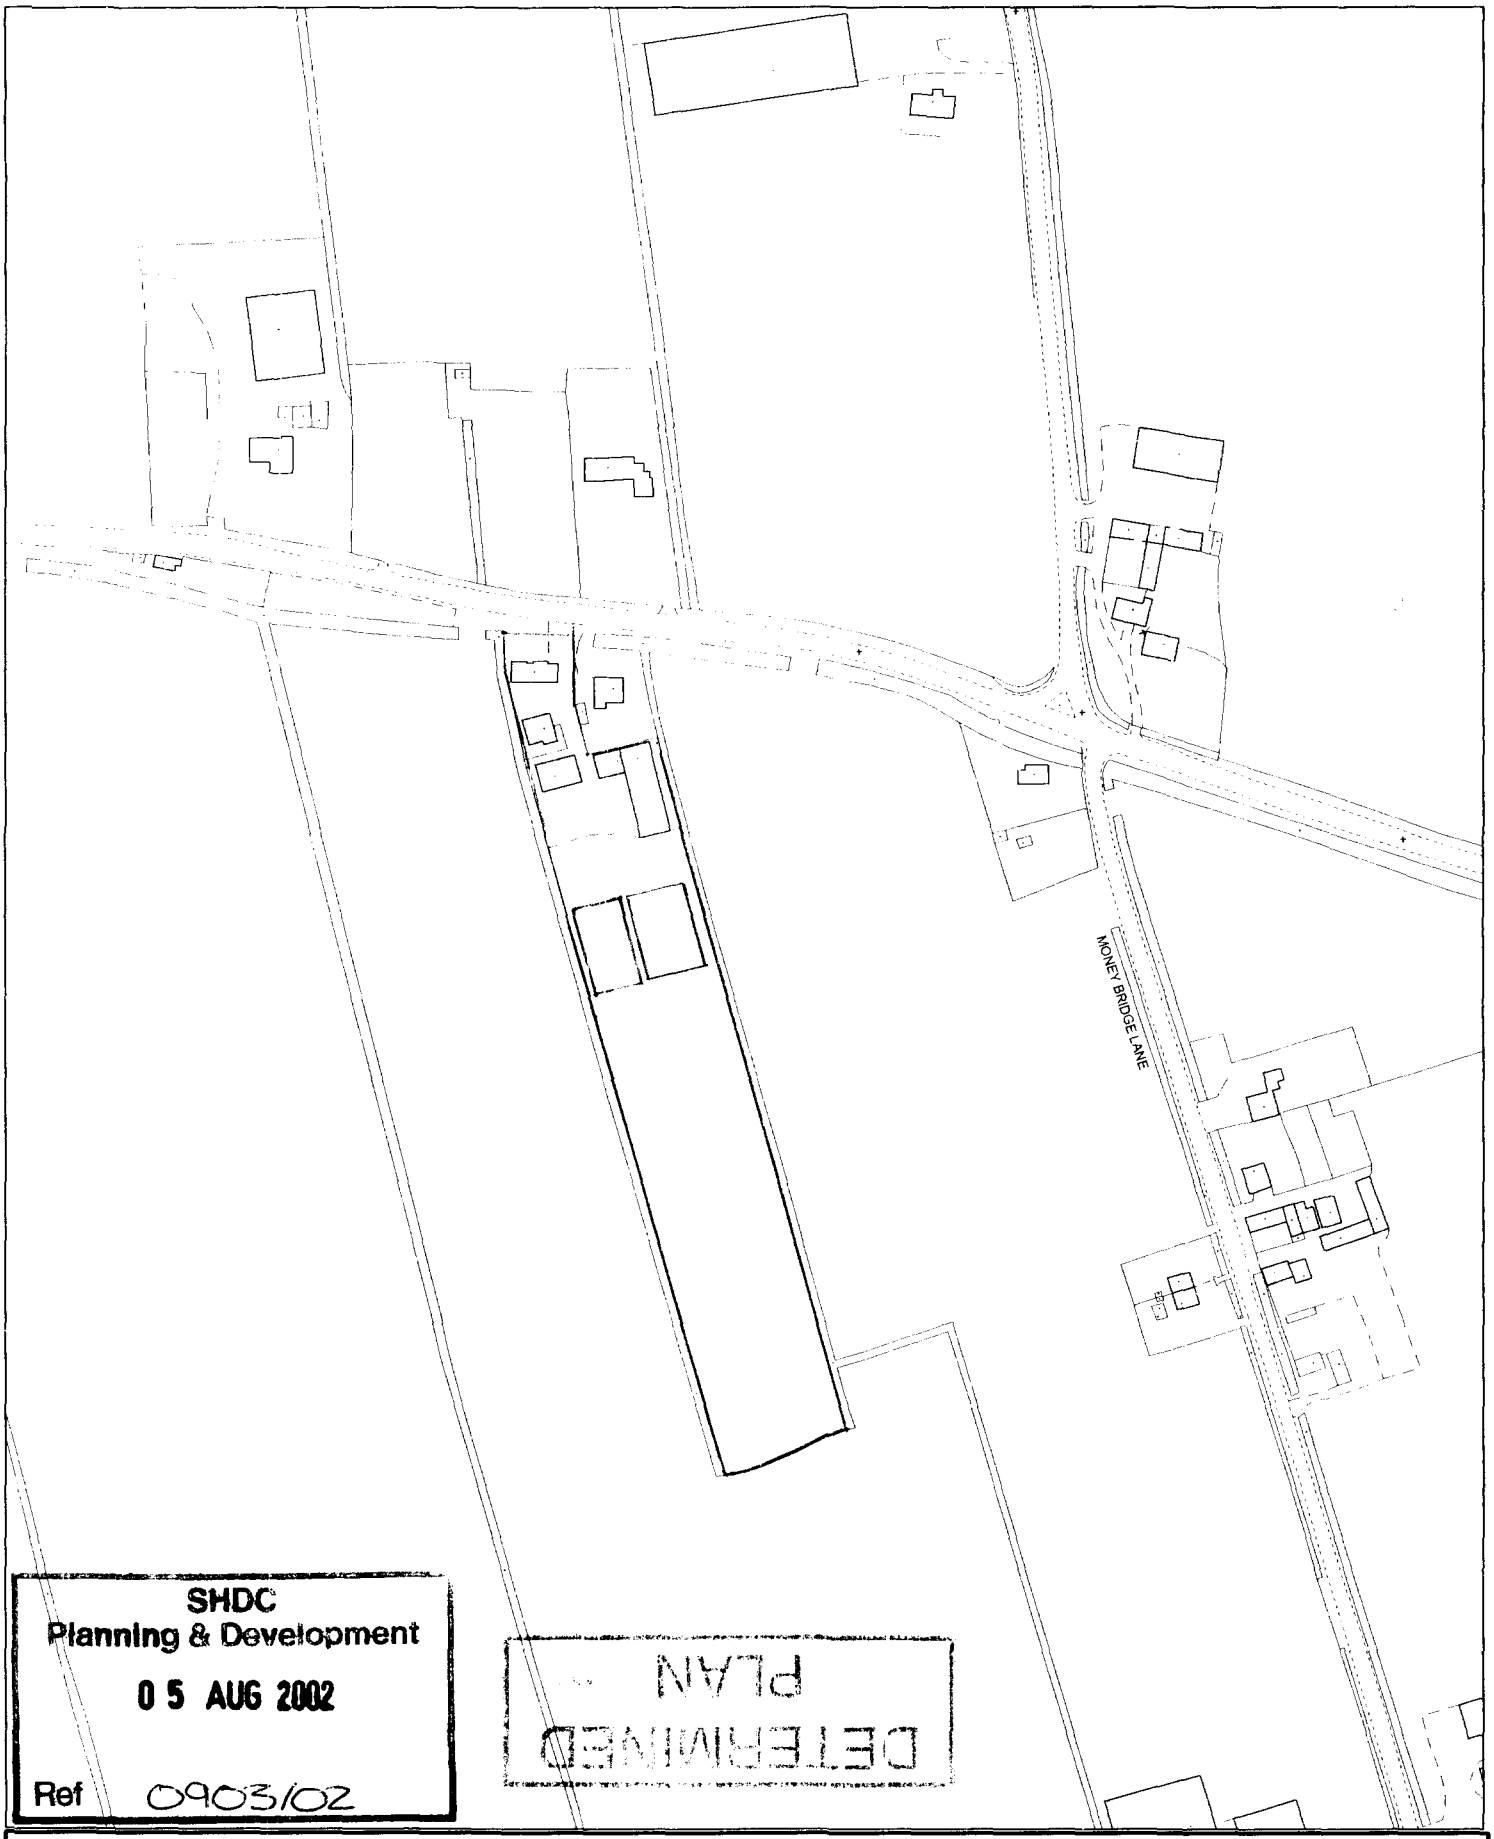


SHDC
Planning & Development
0 5 AUG 2002
Ref 0903/02

DETERMINED
PLAN

[redacted]

This copy has been produced specifically for the map return scheme purposes only. No further copies may be made.

Scale:
1:2500


Council Offices, Priory Road, Spalding,
Lincolnshire PE11 2XE

This map is reproduced from Ordnance Survey material with permission of Ordnance Survey on behalf of Her Majesty's Stationery Office (c) Crown copyright. Unauthorised reproduction infringes Crown copyright and may lead to prosecution or civil proceedings. South Holland District Council LA079413 2002

N

Nursery Site Layout

DETERMINED
PLAN
SHDC
Planning & Development
0 5 AUG 2002
Ref 0903/02

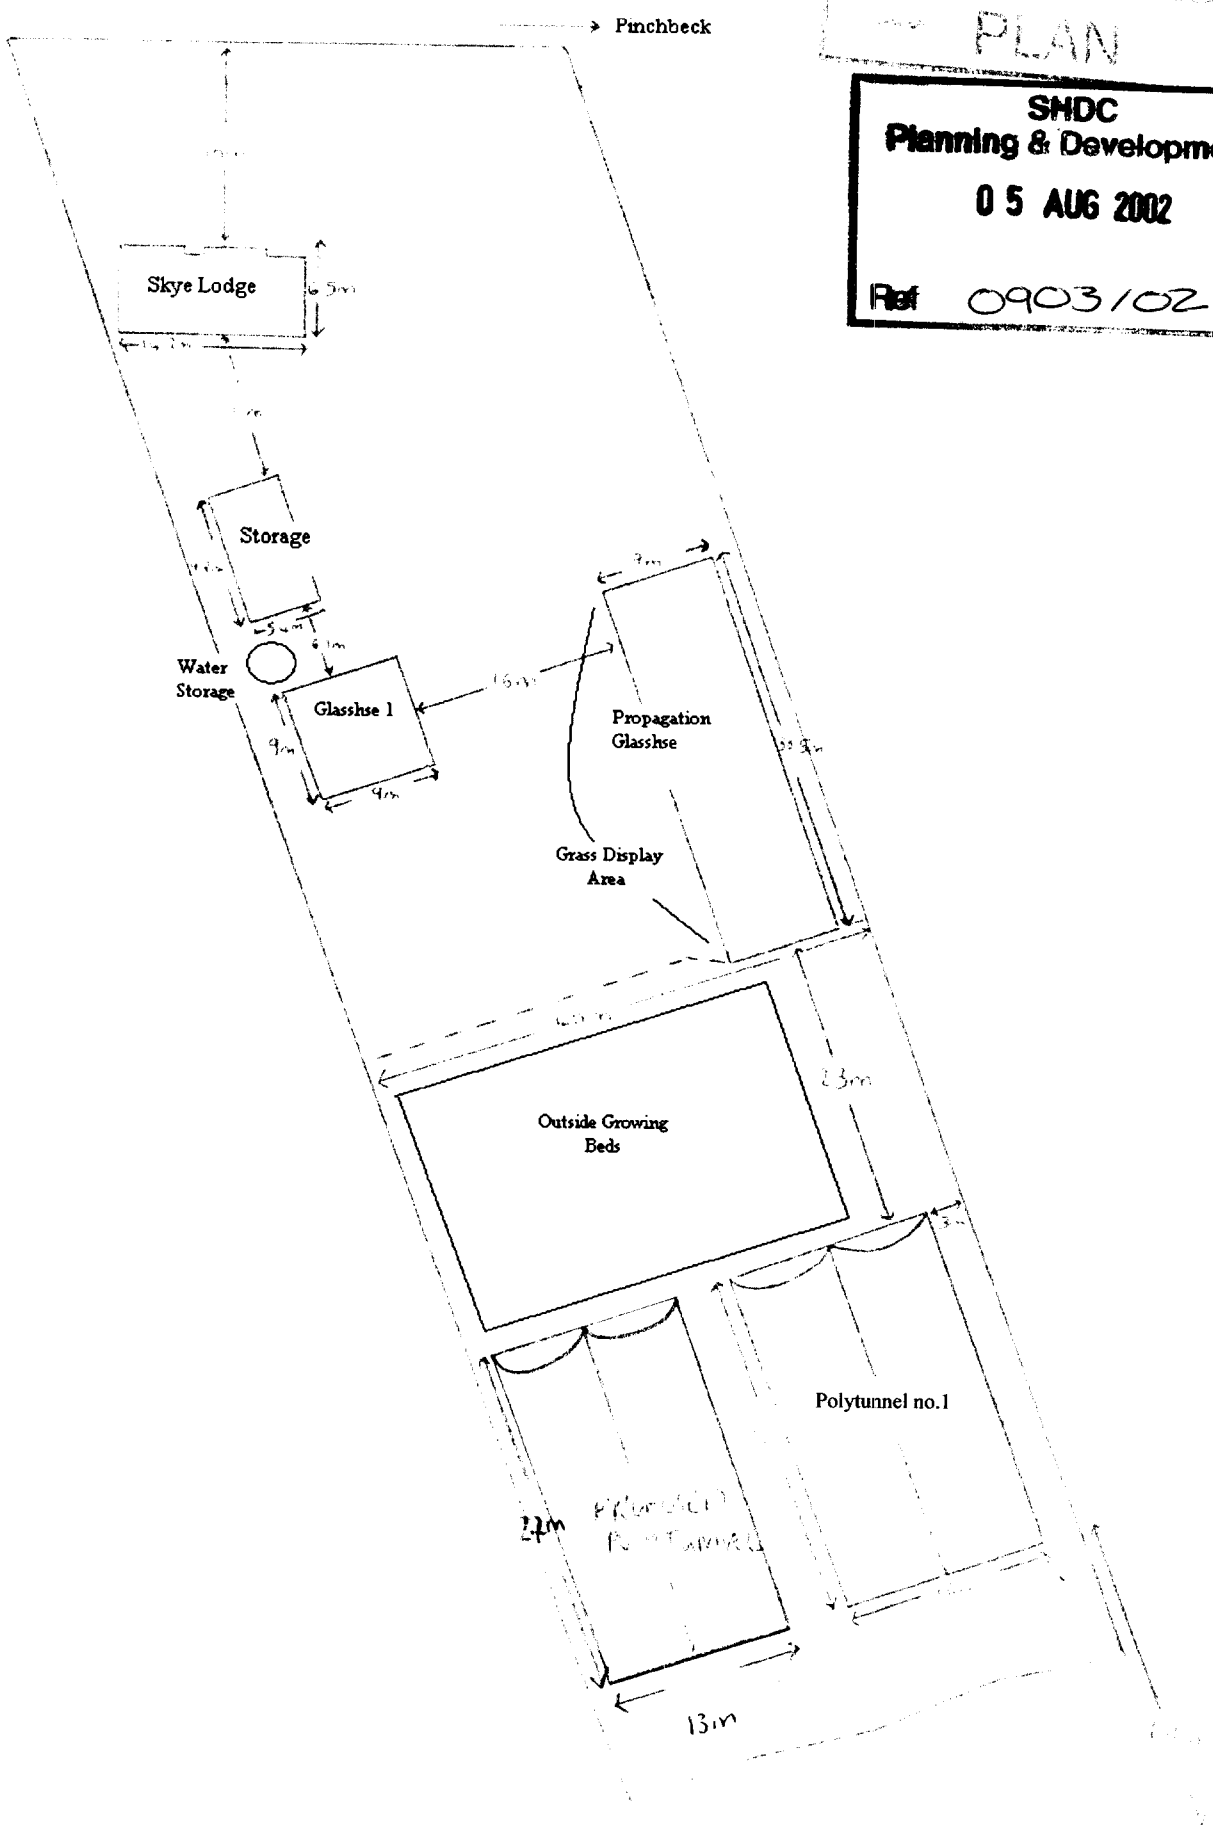



MULTI-SPAN POLYHOUSE

TWINSPAN


2x(6.5 x 26.82)M

DETERMINED
PLAN

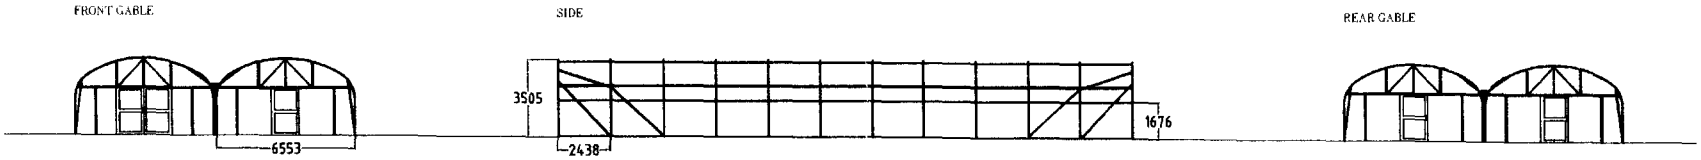

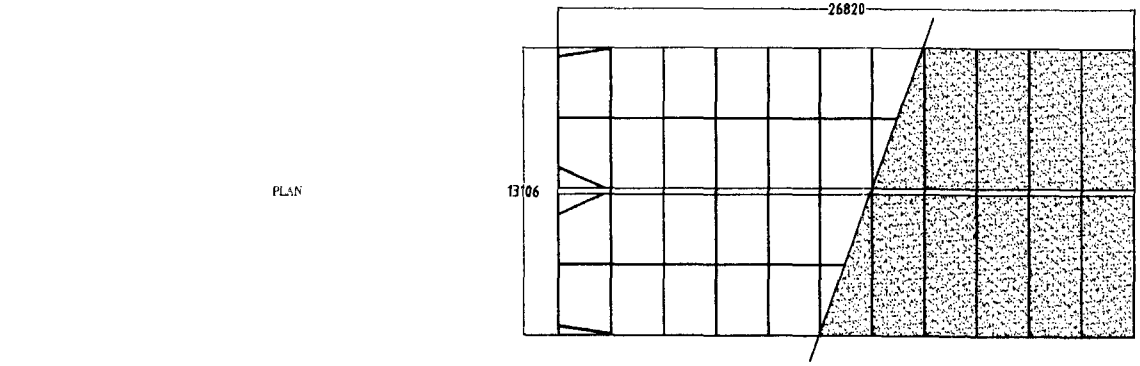

SHDC
Planning & Development
05 AUG 2002
Ref 0903/02

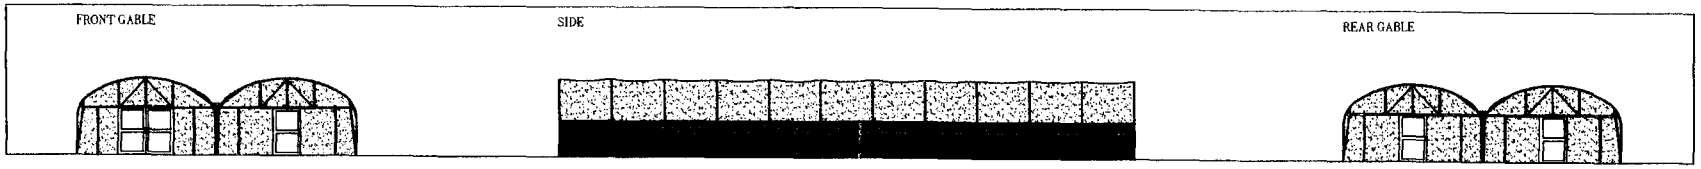

WIND UP SIDE VENT
WITH NETTING SIDE

720g UVIEVA PLASTLUCENT HIGH DIFFUSION POLYTHENE

Issue	Revision note	Date	Signature

NATIONAL POLYTUNNELS

258, STATION ROAD, BAMBER BRIDGE
PRESTON, LANCASHIRE.
PR5 6EA 01772 627727

Approved by - date	Filename	Date	
	MER_001	09.04.02	D.N.S.

Title/Name: Mrs Merrison - Skye Lodge

Drawing number	Edition	Sheet
MER_001	1	1