

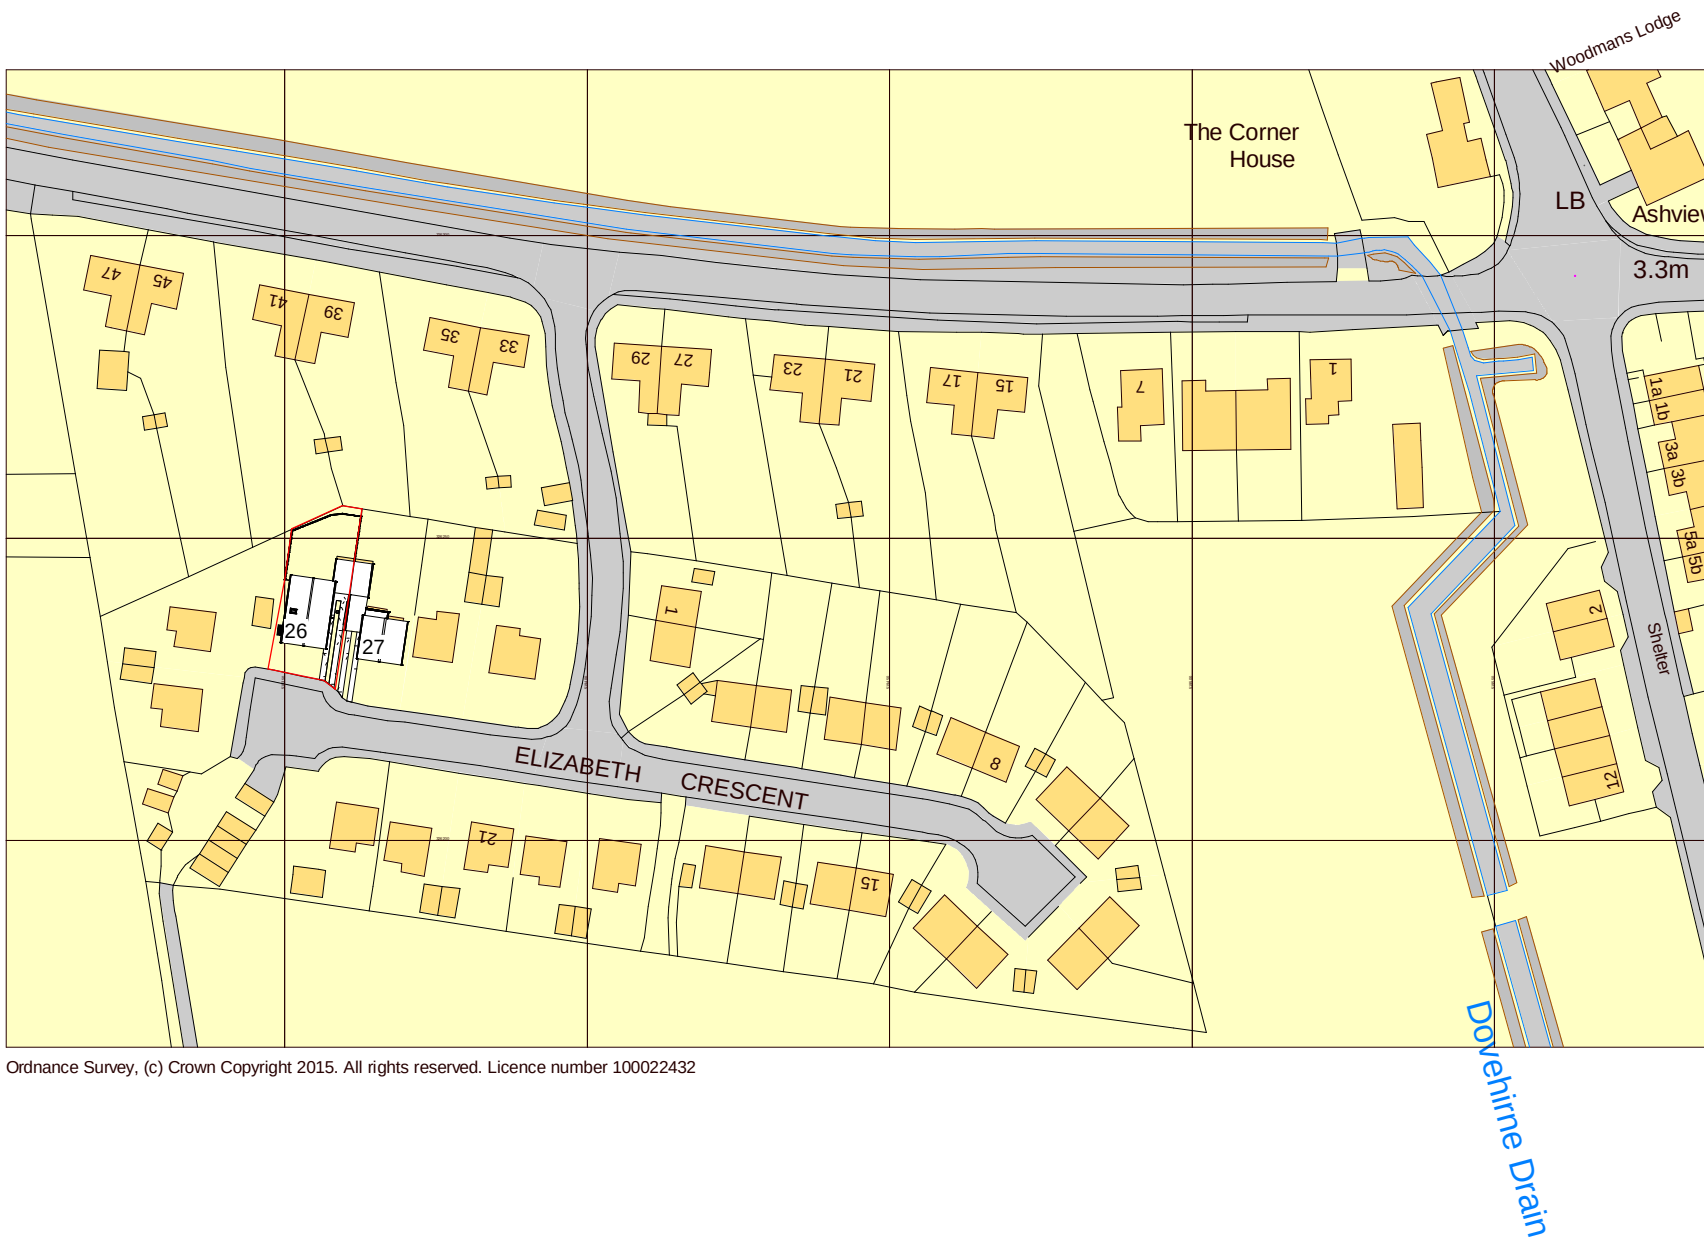


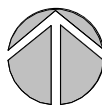



Site Location Plan

1 : 1250

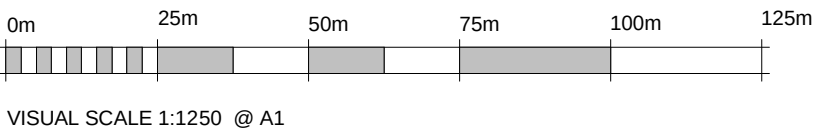

Site Block Plan

1 : 200

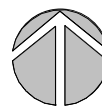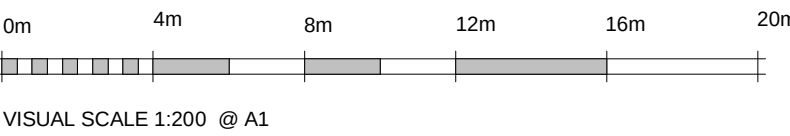

PLANNING ISSUE

Client:		
Mr and Mrs Robinson		
Project:		
Proposed Extension To 26 Elizabeth Crescent, West Pinchbeck,		
Drg Title:		
Location & Block Plan As Proposed		
O&L Suite 4 & 5 Market Chambers 12 Market Place Spalding Lincolnshire PE11 1SL design@o-l-td.co.uk Tel: 01775 761196		
Date	Contract No	Drg No
21-08-2015	A1165	A1165-13