
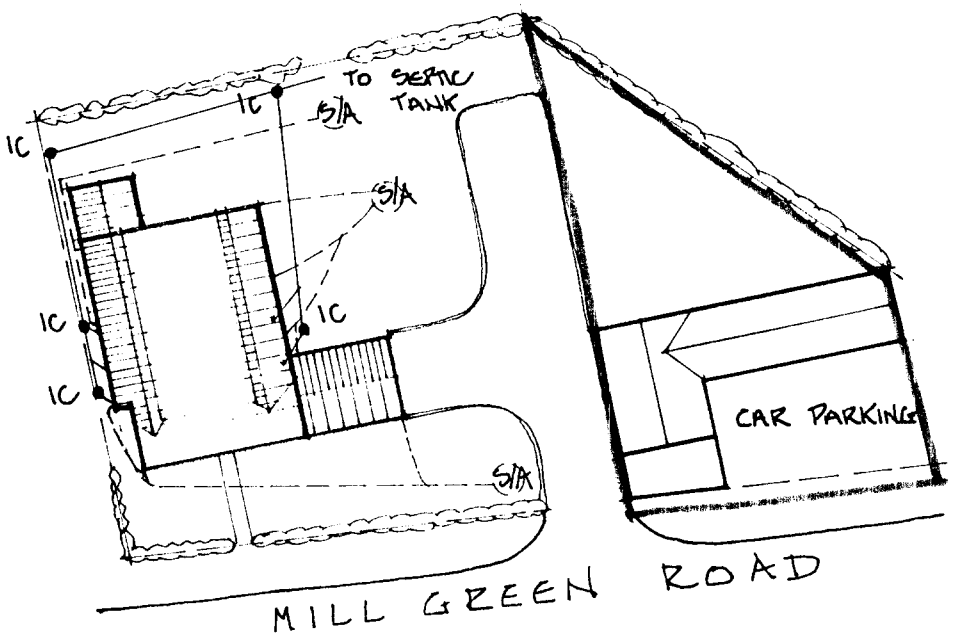


Block Plan 1:500

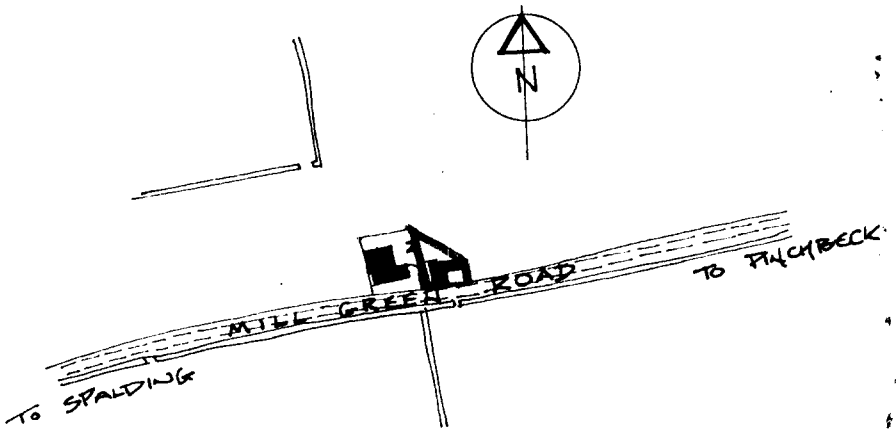


Location Plan 1:2500

DETERMINED PLAN

SOUTH HOLLAND DC
HOUSING & PLANNING
25 JUL 2001
Ref: 0908/01

MP FITTED WITH DURGO VALVE

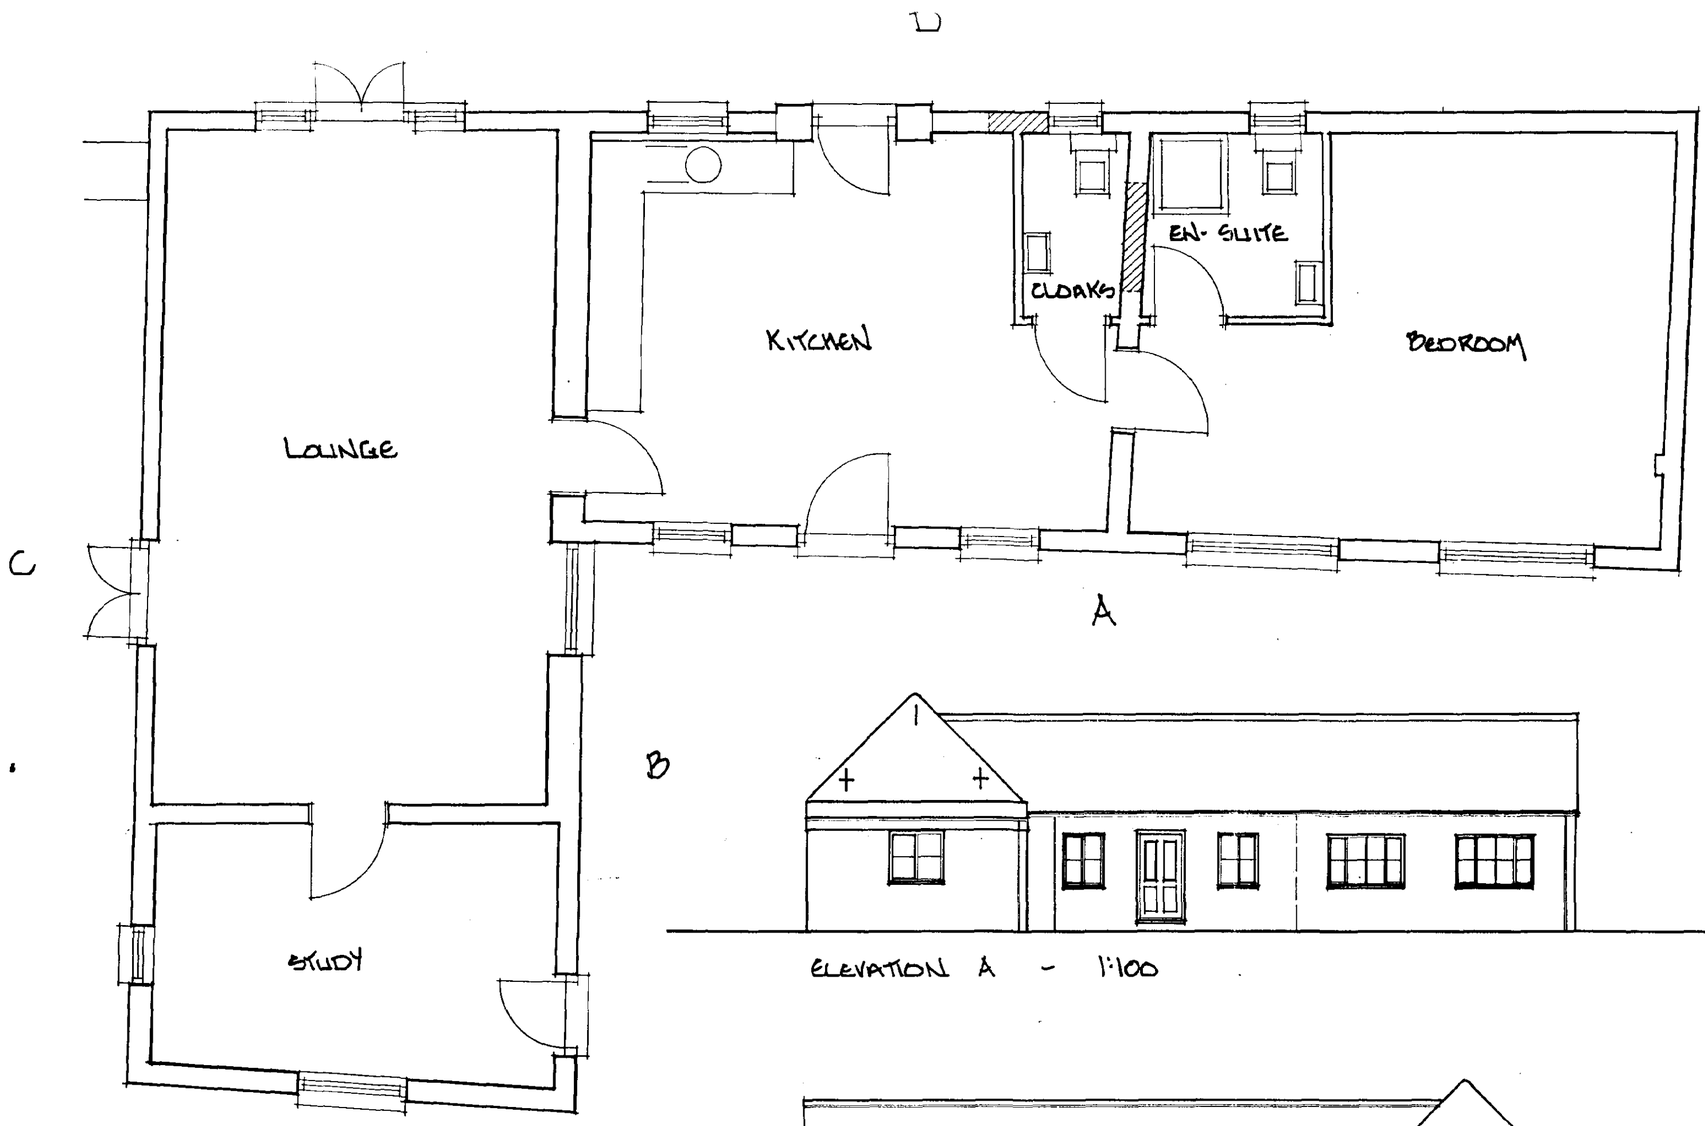


FLOOR PLAN 1:50

ELEVATION A - 1:100

ELEVATION B



ELEVATION C

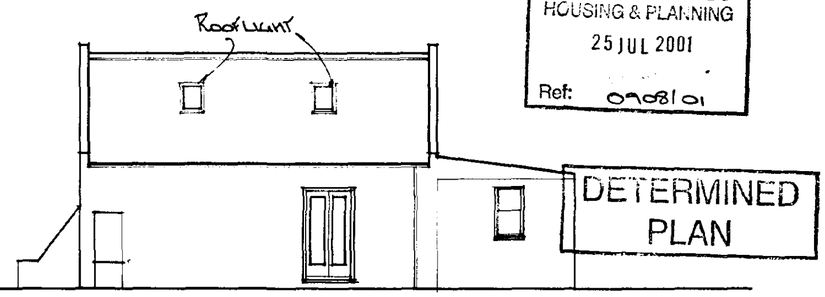

ELEVATION D

SOUTH HOLLAND DC
HOUSING & PLANNING
25 JUL 2001
Ref: 0908101
DETERMINED
PLAN

PROPOSED ANNEXE ACCOMMODATION - 2 MILL GREEN ROAD. PINCHBECK

K M TAYLOR
20 CROSSGATE LANE
PINCHBECK
SPALDING
LINCS.