
C. Carter & Son West Pinchbeck

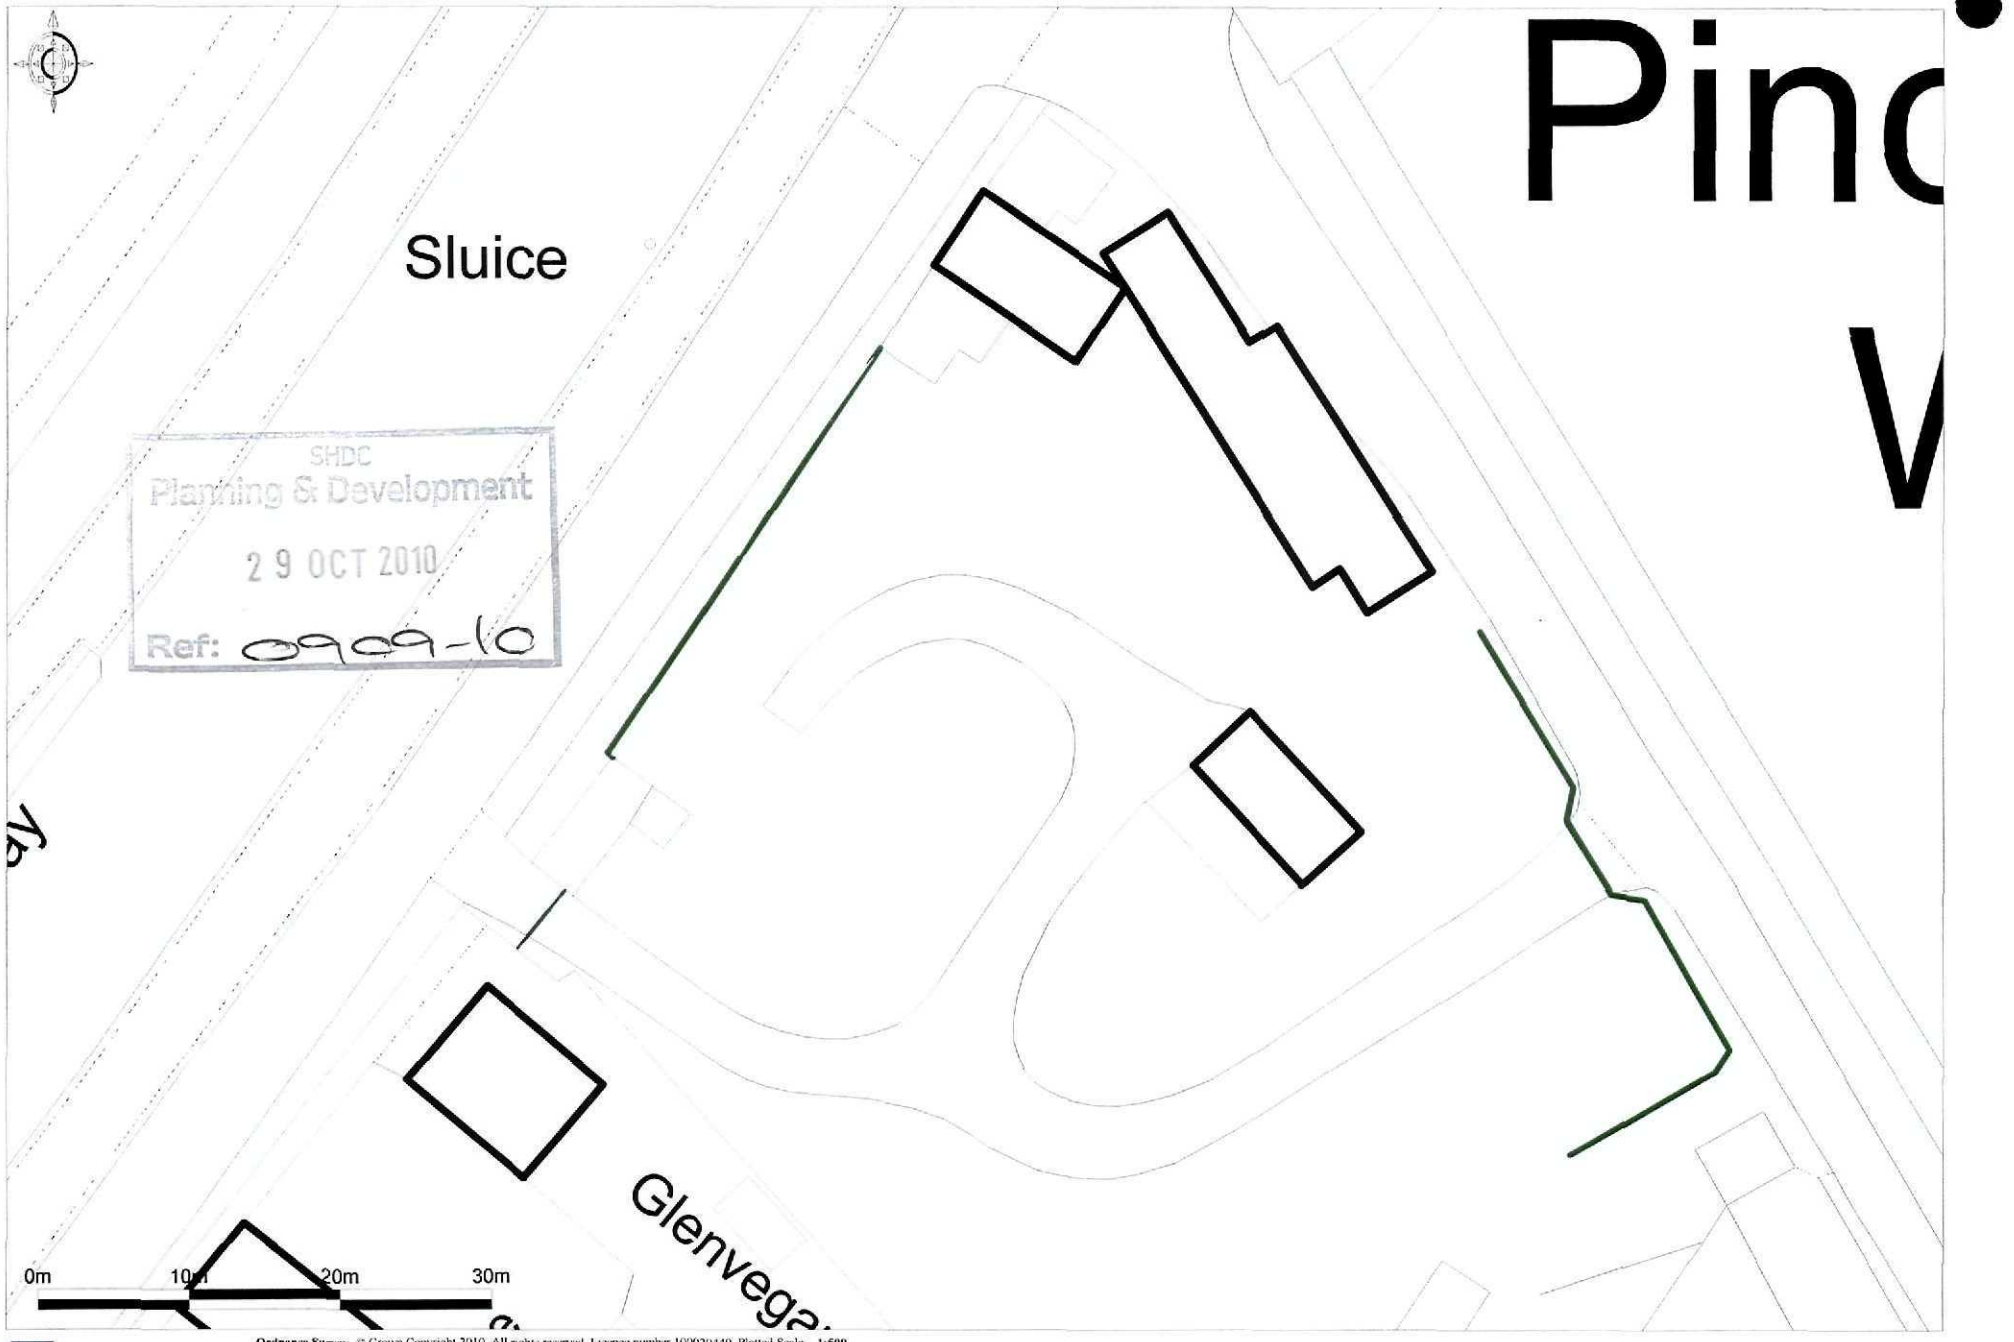

Ordnance Survey © Crown Copyright 2010. All rights reserved. Licence number 100020449. Plotted Scale - 1:500

Promap®

Security Fence. Glenside South & Blacksmiths Row