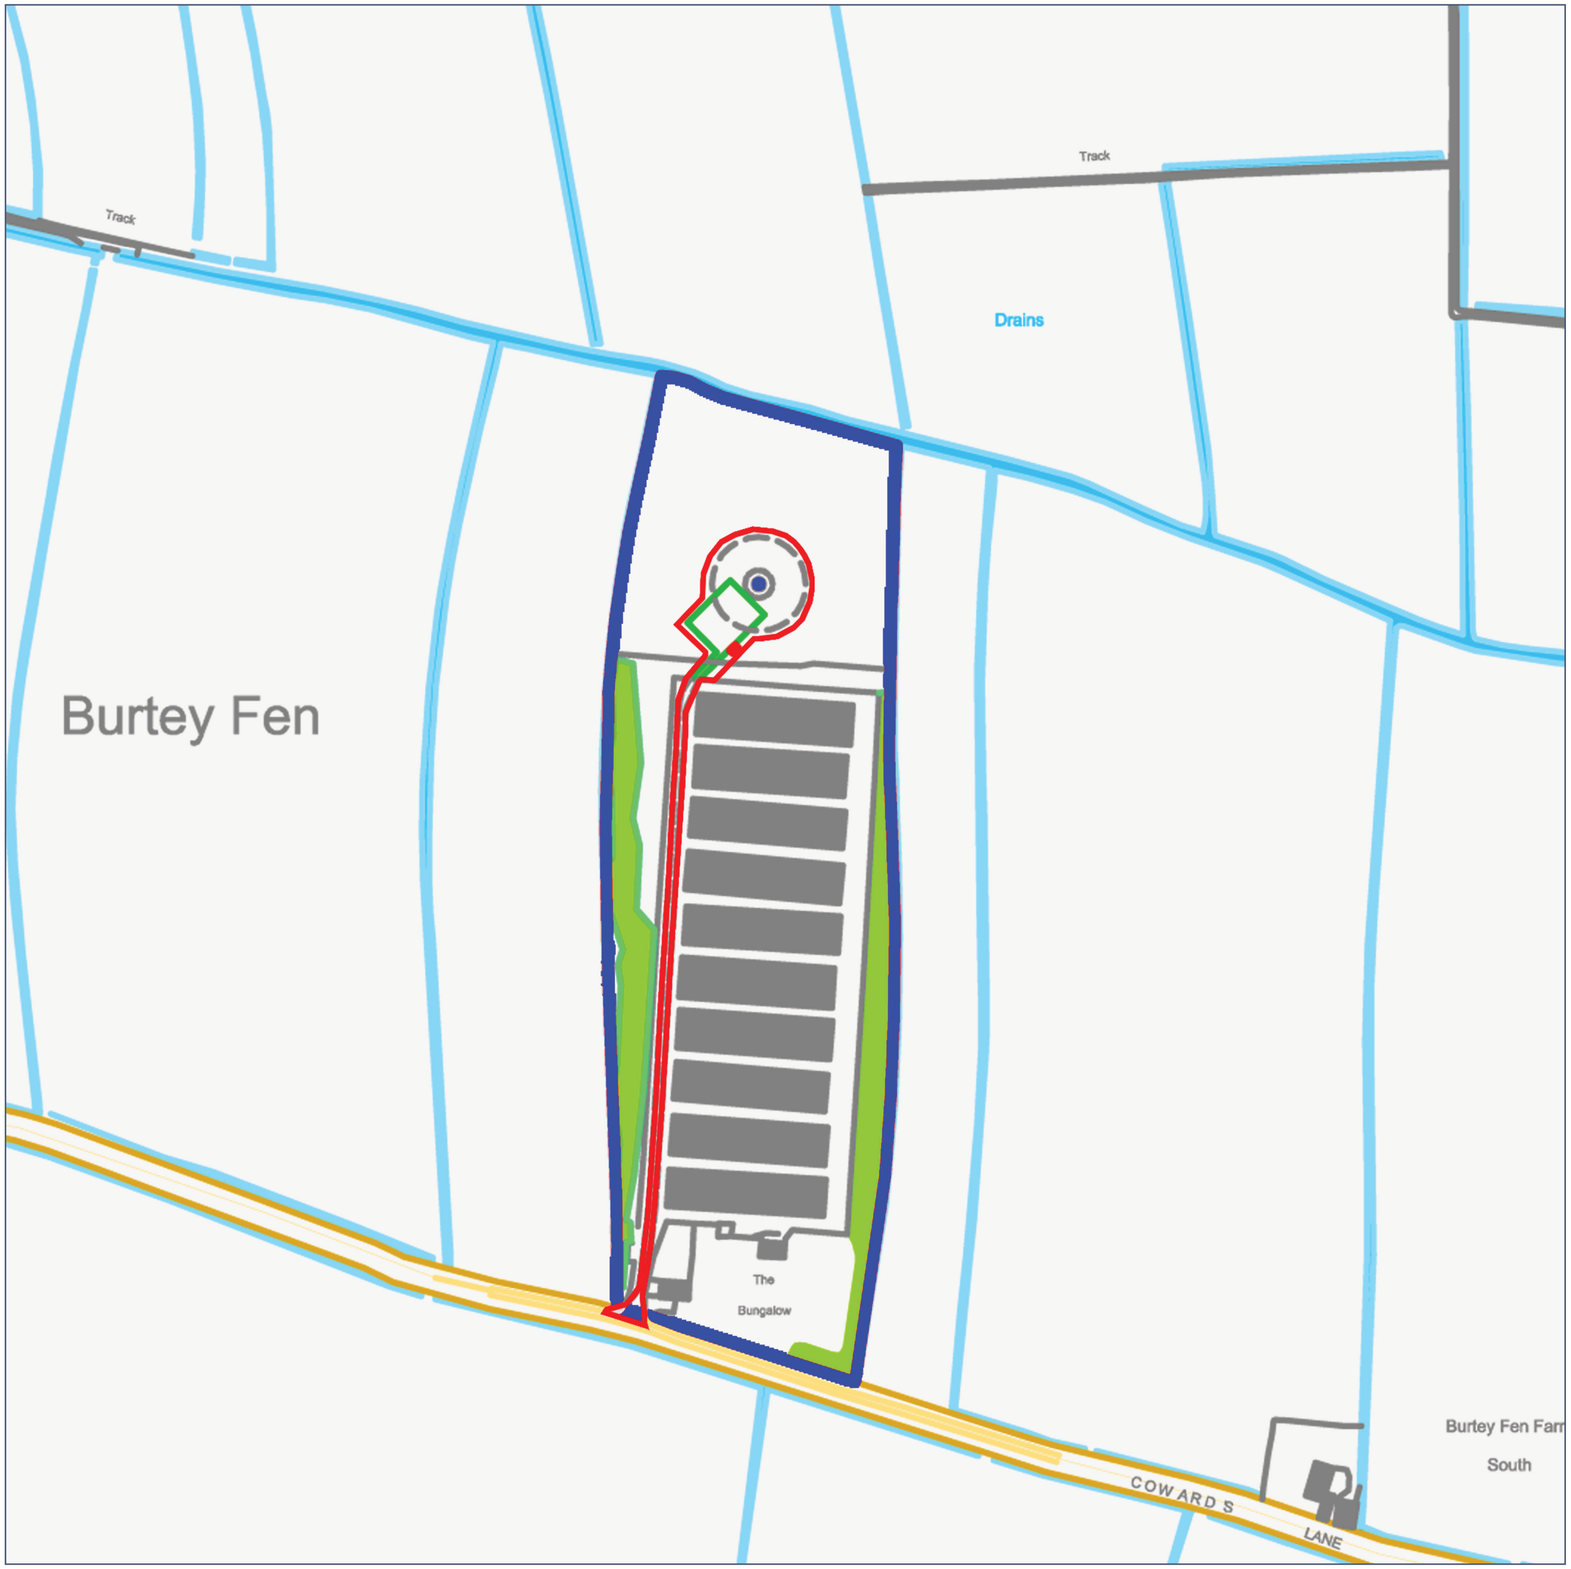


PINCHBECK COMMUNITY WIND TURBINE
Planning Application Plan

KEY

North

Application Boundary

Land surrounding Application Boundary under landowners control

Wind turbine location: grey circle - rotor swept area (turbine foundation - grey block), green rectangle - hardstanding, red square - substation

PREPARED ON BEHALF OF

BERNARD MATTHEWS
WIND ENERGY CO-OPERATIVE LTD

a client of

farmwind

Scale 1:5 000 at A2

© Crown Copyright, All rights reserved 2012, Licence number 0100031673