




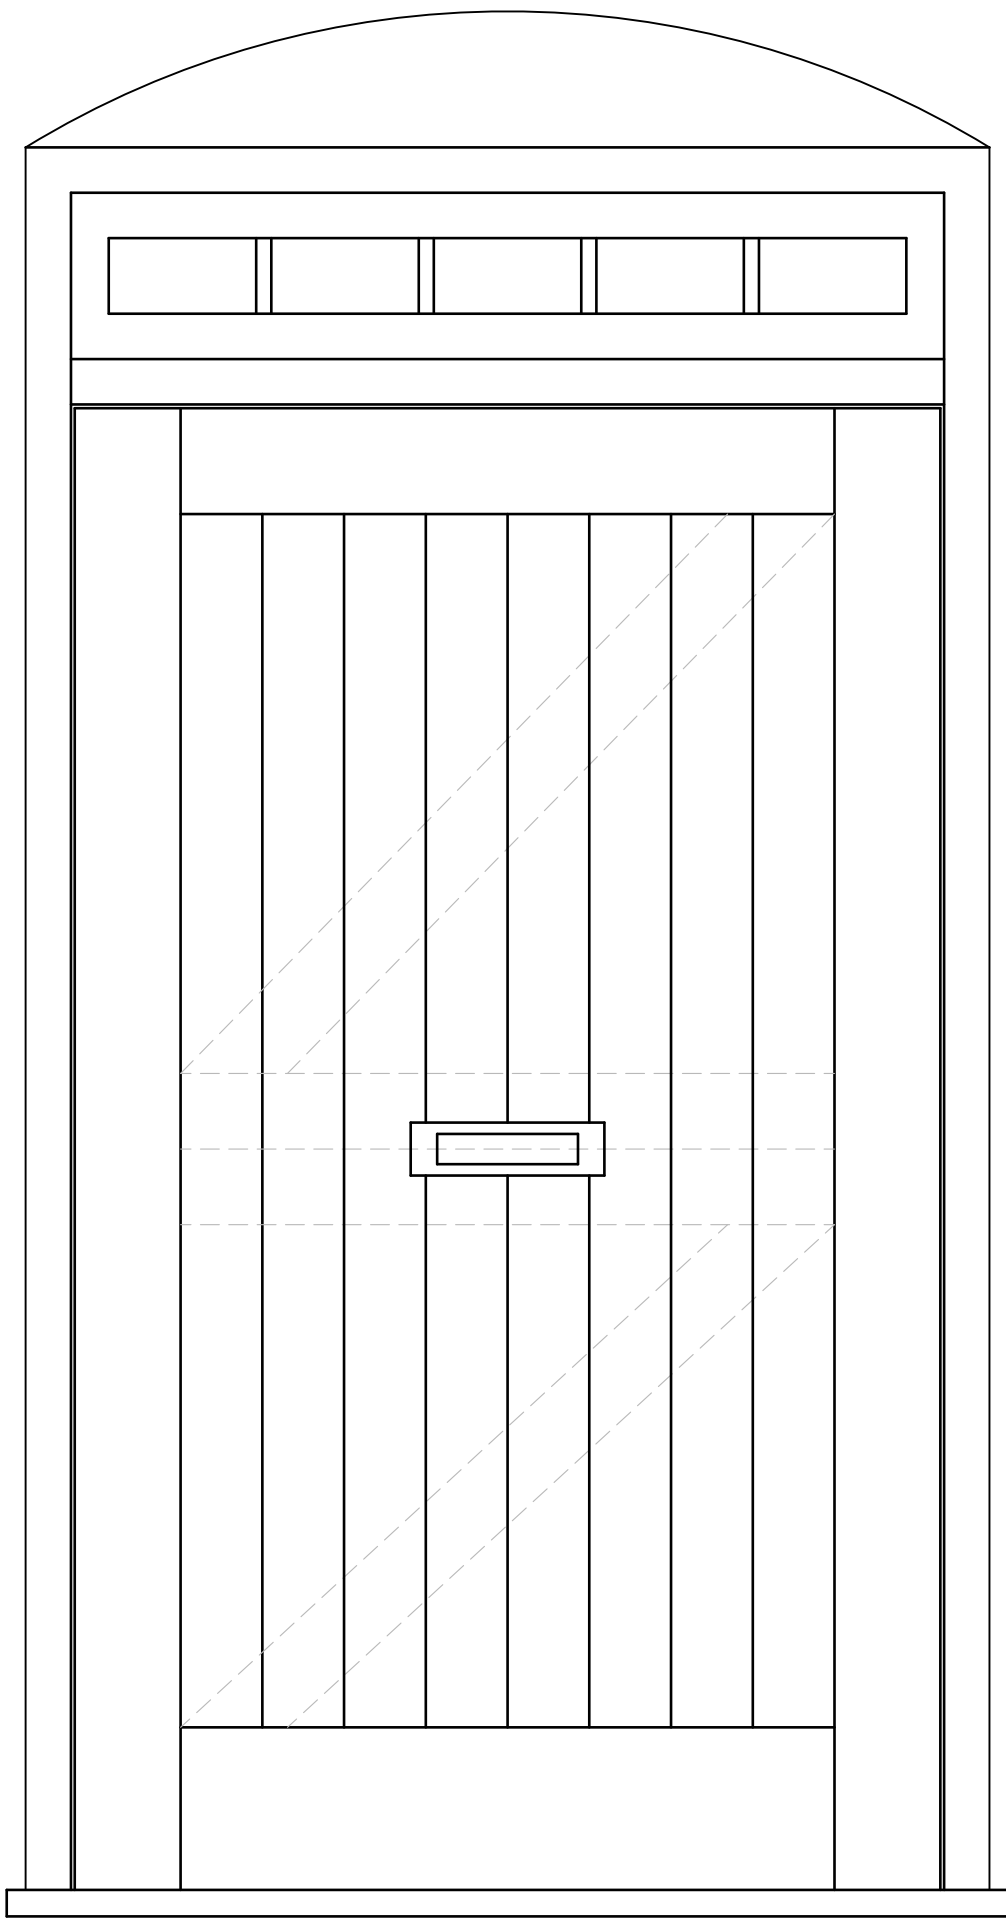


Plot 4 - Rear Door
External elevation as existing (in context)
Scale 1:10 at A1

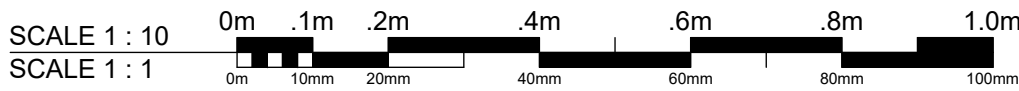

Plot 4 - Rear Door
Note that for this door the existing frame will remain in-situ and only the leaf will be replaced. Therefore the details for the brick reveals, jambs, heads and thresholds remain unchanged and are therefore not shown.

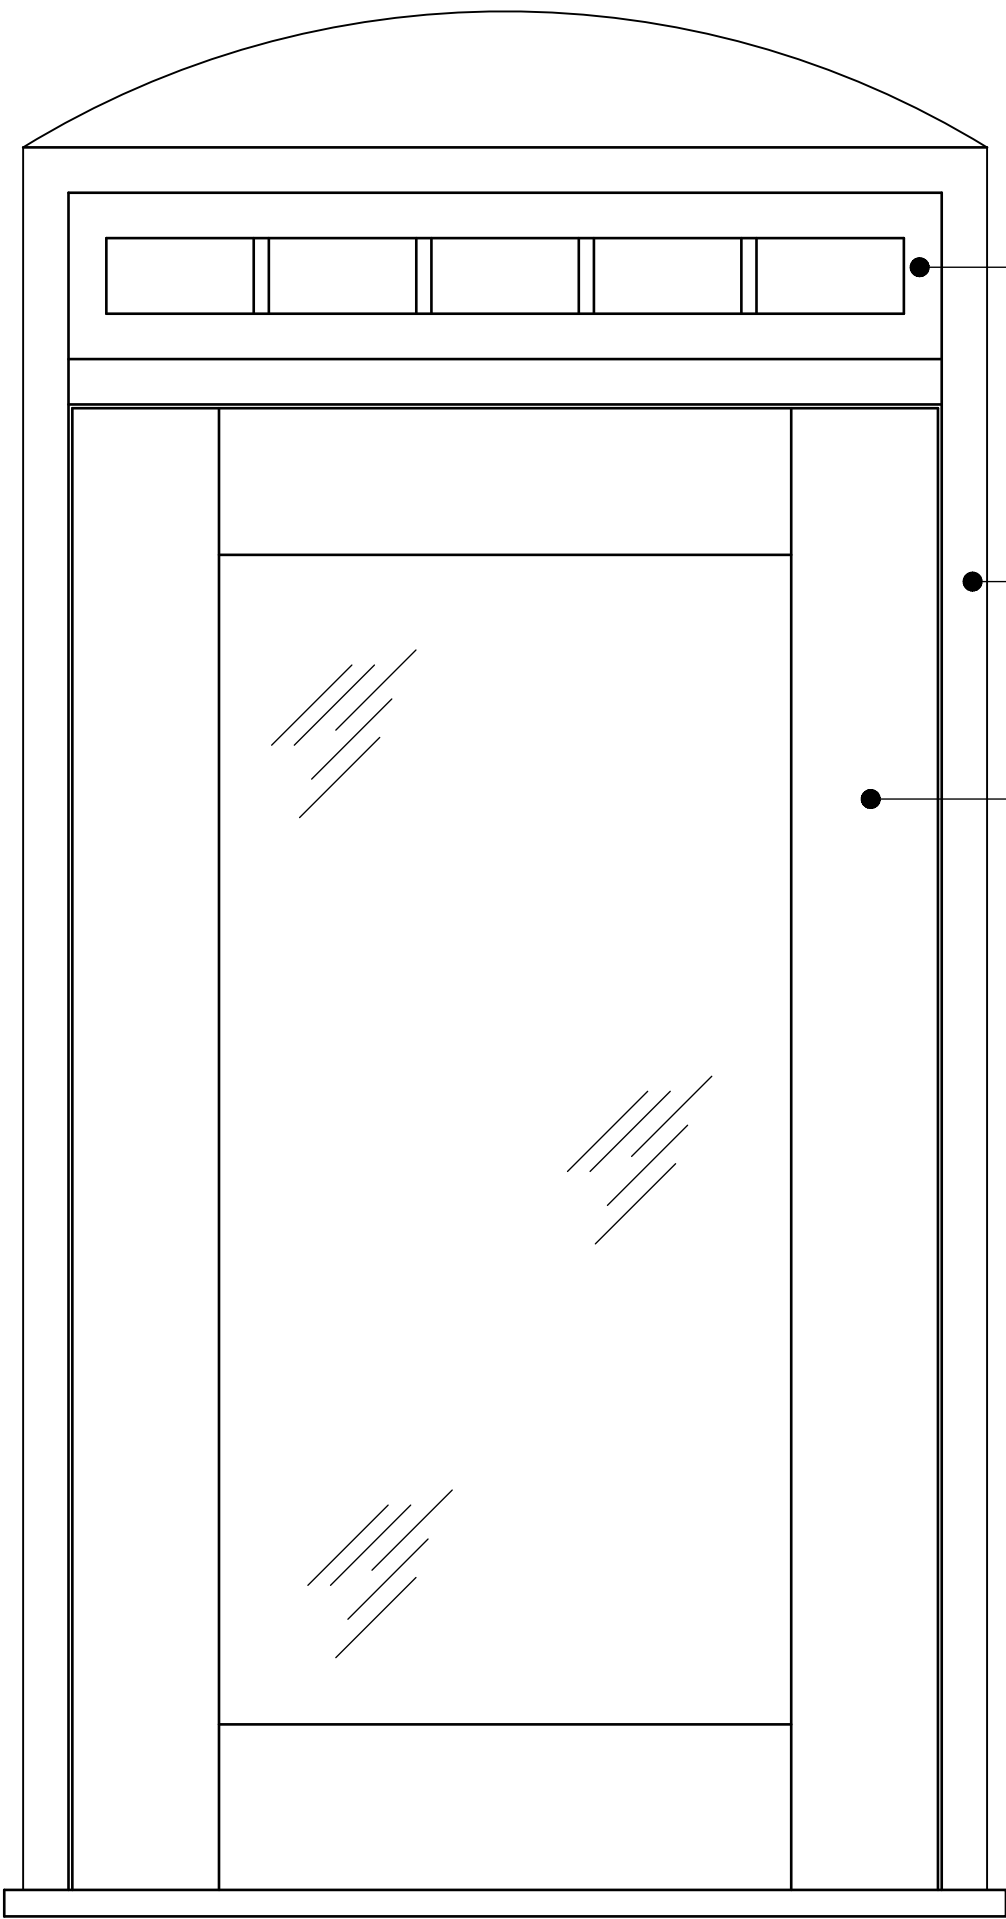


Plot 4 - Rear Door
External elevation as proposed (in context)
Scale 1:10 at A1

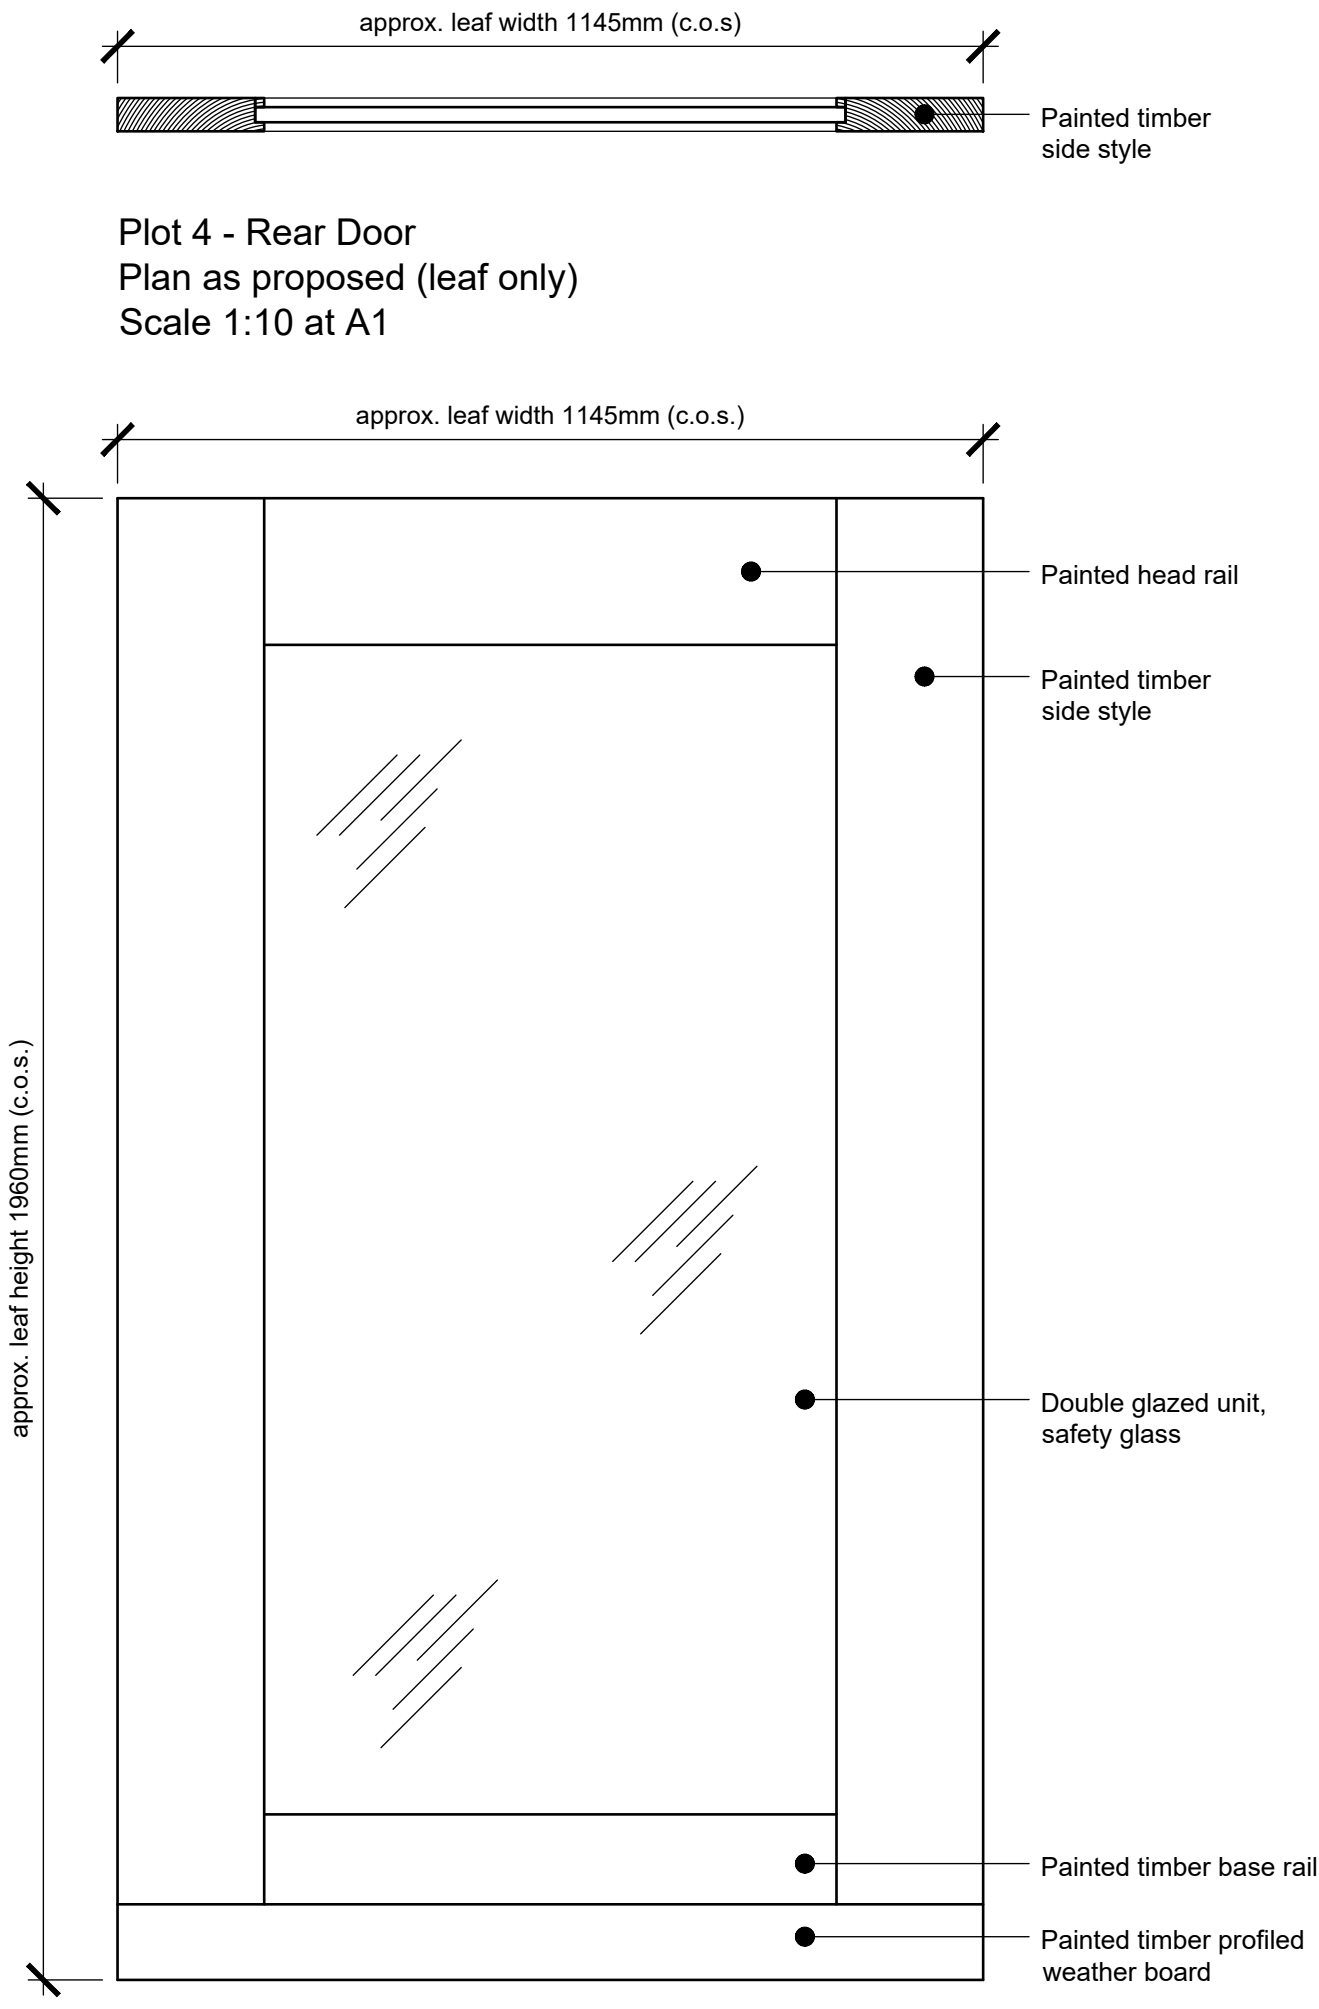

Plot 4 - Rear Door
Plan as proposed (leaf only)
Scale 1:10 at A1

Plot 4 - Rear Door
External elevation as proposed (leaf only)
Scale 1:10 at A1

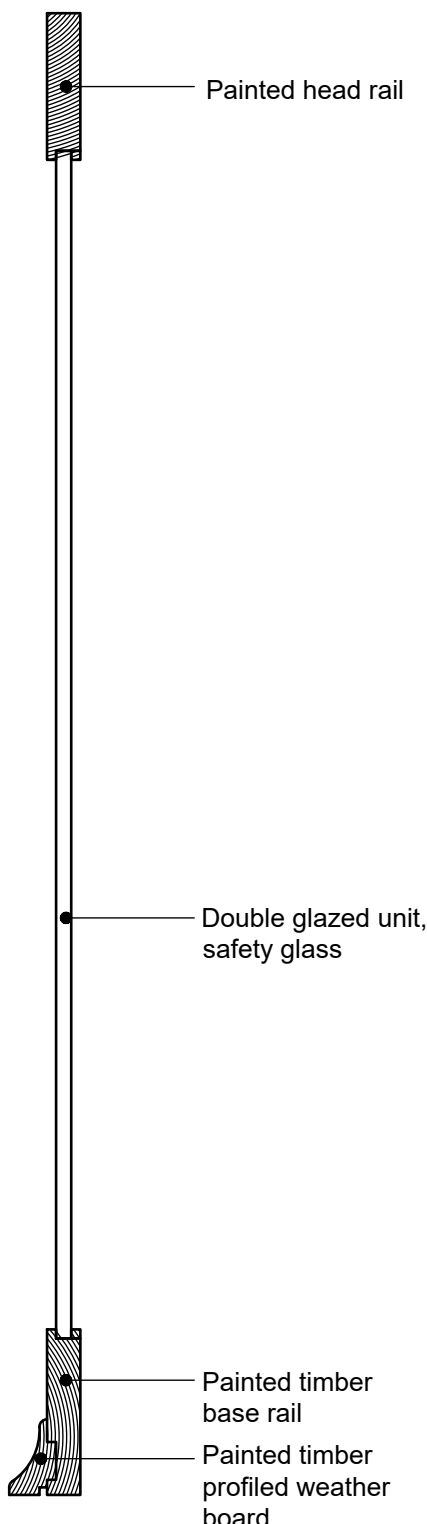

Plot 4 - Rear Door
Vertical cross section as proposed (leaf only)
Scale 1:10 at A1

Ref.	Date	Description	Initial
Oglesby & Limb Ltd			
Chartered Architect			
Suite 1, Market Chambers			
12 Market Place, Spalding, Lincs			
PE11 1SL			
Tel: 01775 761196			
e-mail: design@o-l-ltd.co.uk			

Client:
Cecil Francis Ltd

Project:
**Proposed Residential Development,
Bear Lane
Pinchbeck
Lincolnshire
PE11 3XA**

Drawing Title:
**Plot 4 (Barn)
South west door details.**
PLANNING APPLICATION ISSUE

Date:	Aug 2022	Scale:	as shown @ A1
Drawn by:	AJO	Checked by:	CLS

Drawing Number:	Rev:
A1534-54	P1