



DO NOT SCALE THIS DRAWING. THE CONTRACTOR IS DEEMED TO HAVE CHECKED ALL DIMENSIONS ON SITE AND REPORT ANY DISCREPANCIES TO OGLESBY & LIMB LTD.
THE CONTENTS OF THIS DRAWING ARE COVERED BY COPYRIGHT AND REMAIN THE PROPERTY OF OGLESBY & LIMB LTD. WRITTEN APPROVAL MUST BE OBTAINED FROM OGLESBY & LIMB LTD PRIOR TO DUPLICATION OR REPRODUCTION OF THIS DRAWING OR ITS CONTENTS.
ANY DIMENSIONS NOT SHOWN ARE TO BE CHECKED AND AGREED WITH OGLESBY & LIMB LTD.

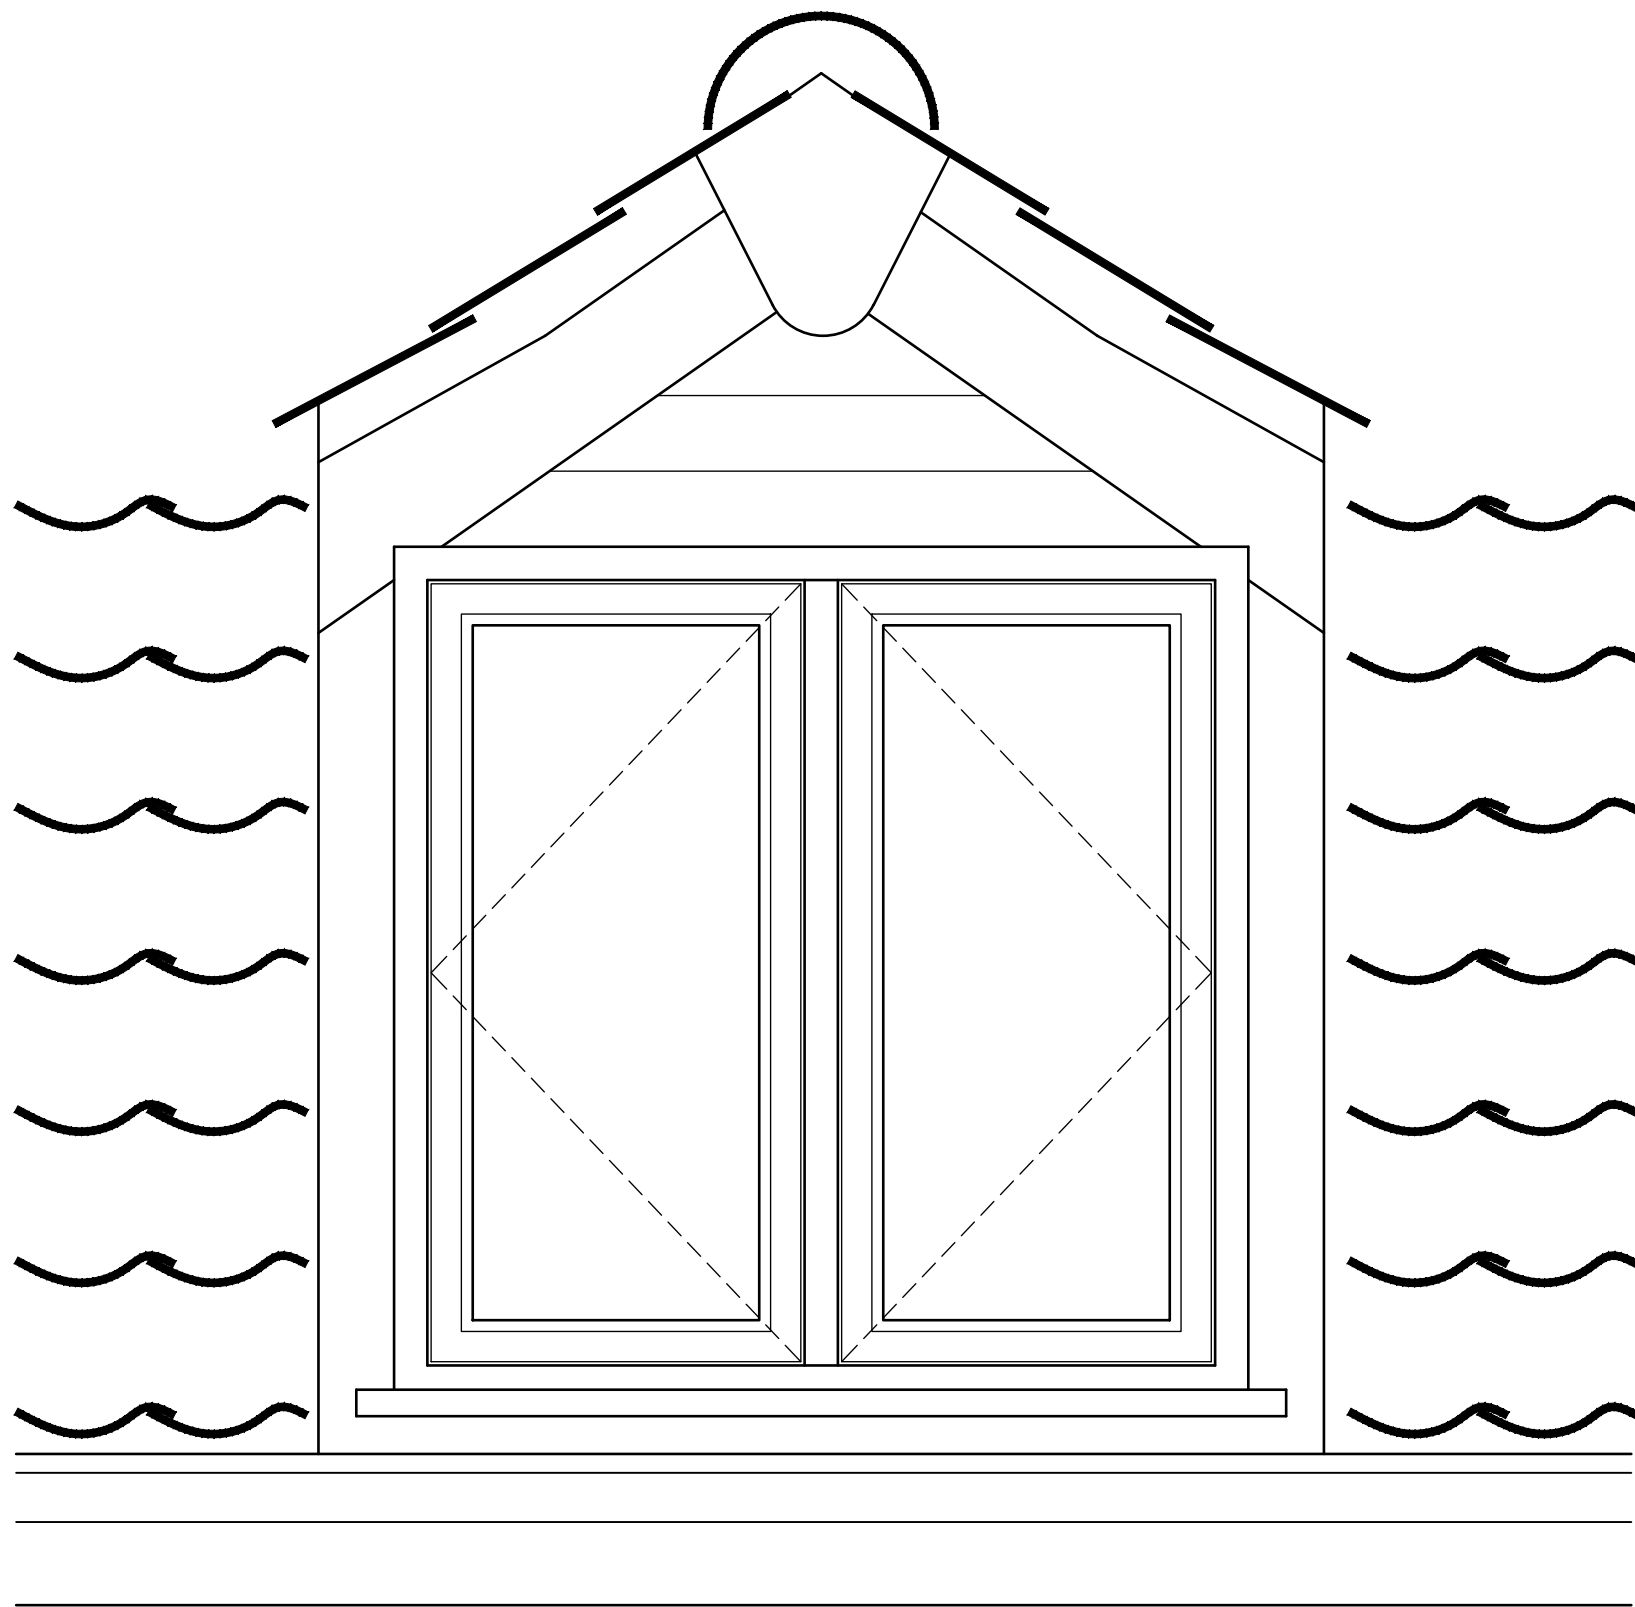


Plot 4 - Rear Dormer Windows
External elevation as existing (in context)
Scale 1:10 at A1


SCALE 1:10
SCALE 1:1
0m .1m .2m .4m .6m .8m 1.0m
0m 10mm 20mm 40mm 60mm 80mm 100mm

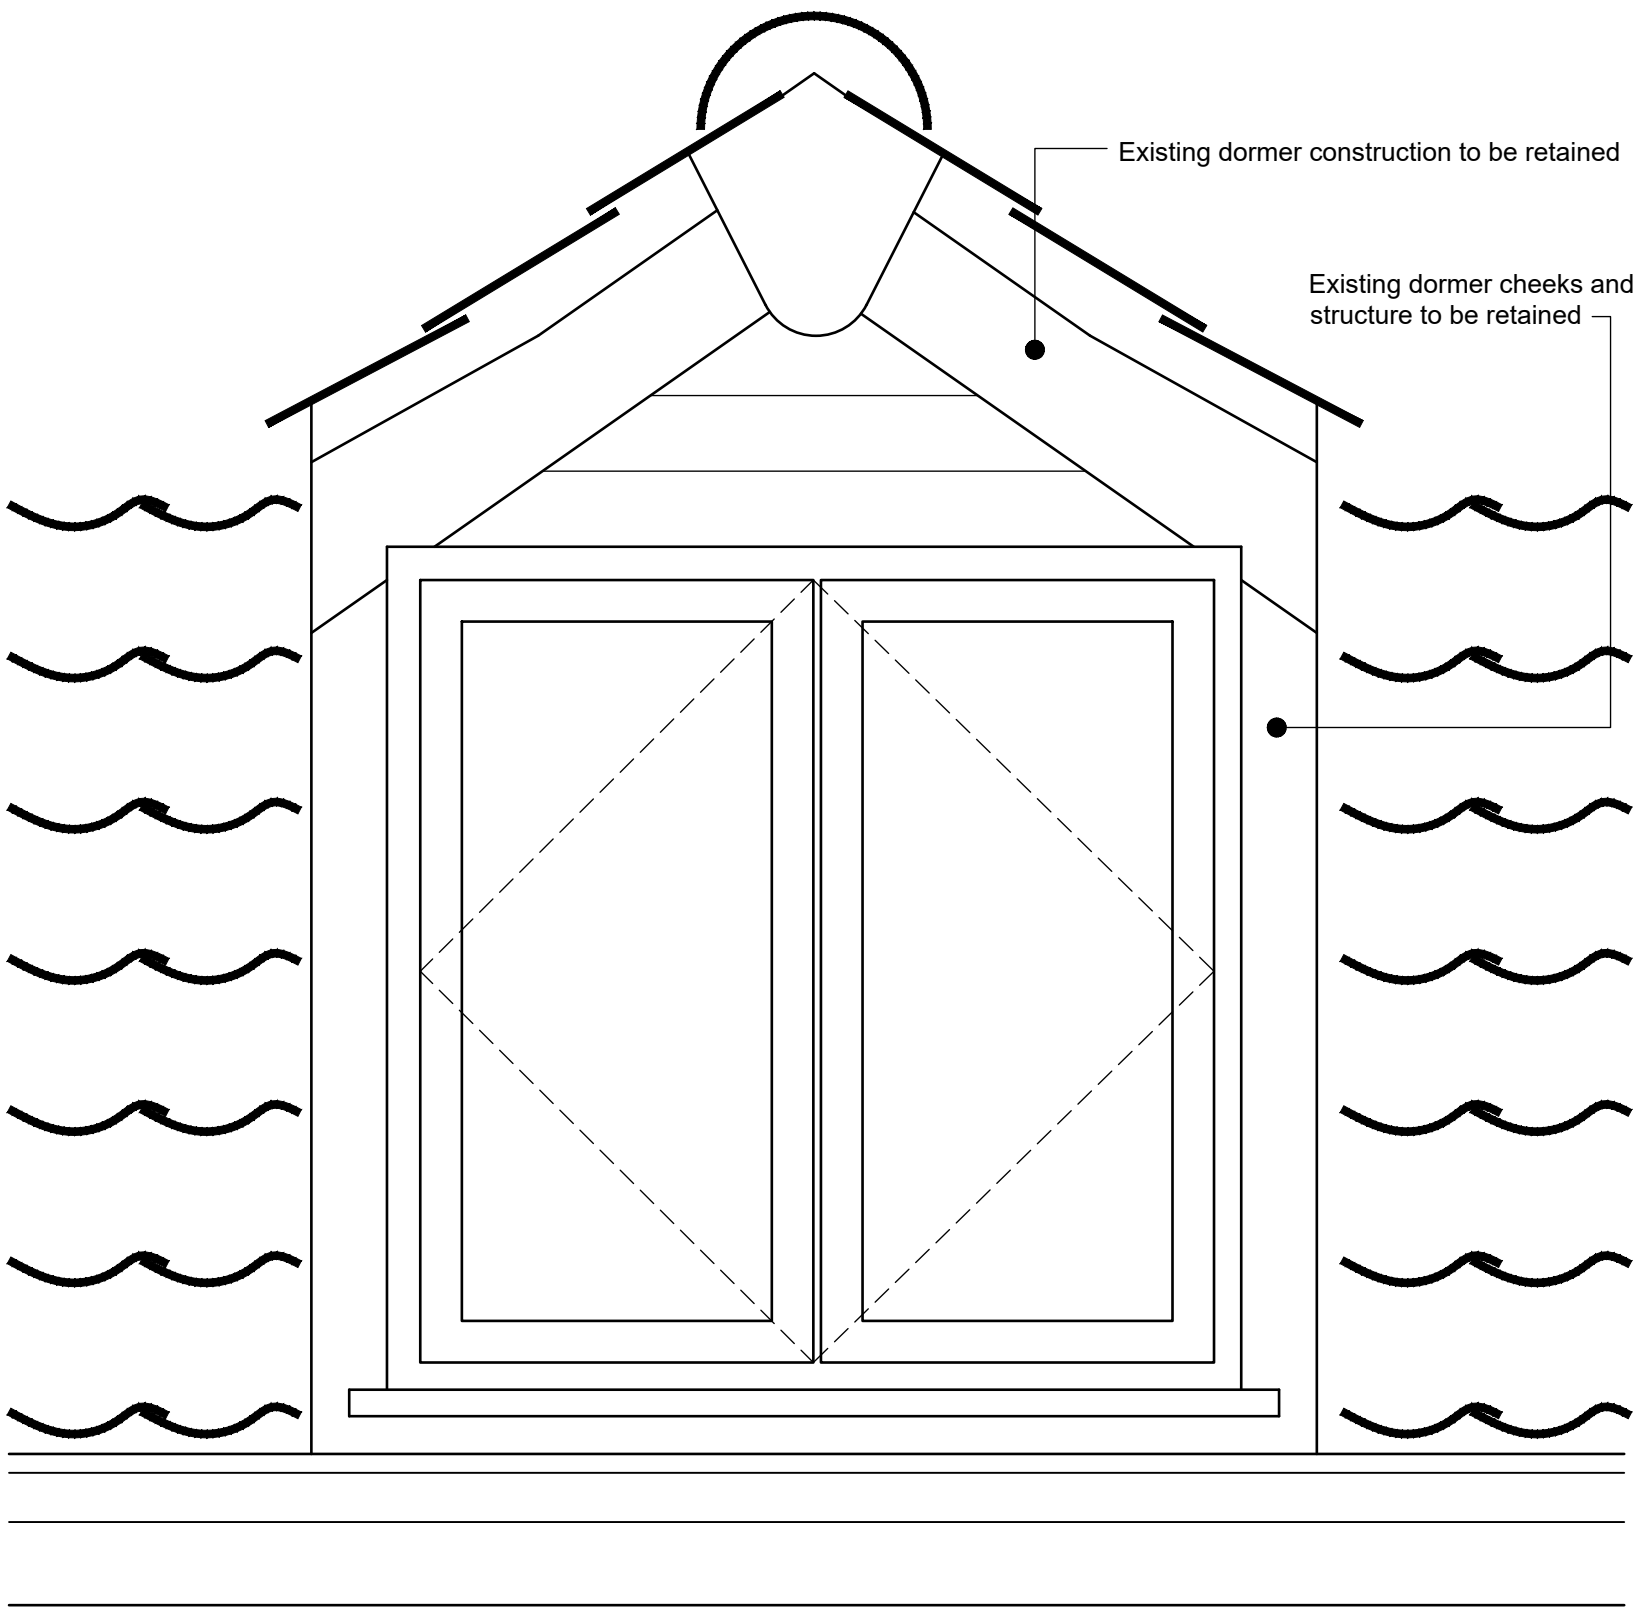


Plot 4 - Rear Dormer Windows
External elevation as proposed (in context)
Scale 1:10 at A1

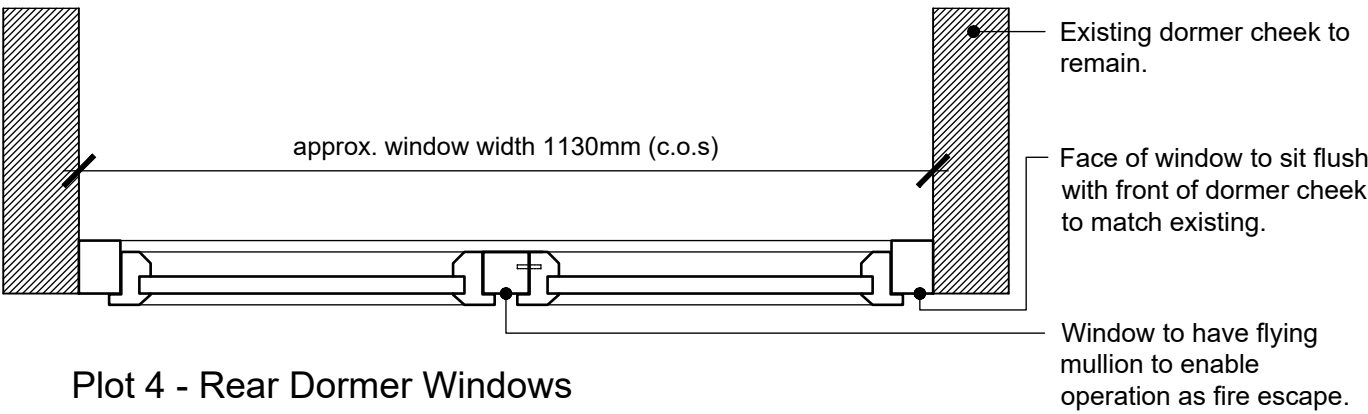

Plot 4 - Rear Dormer Windows
Plan as proposed
Scale 1:10 at A1

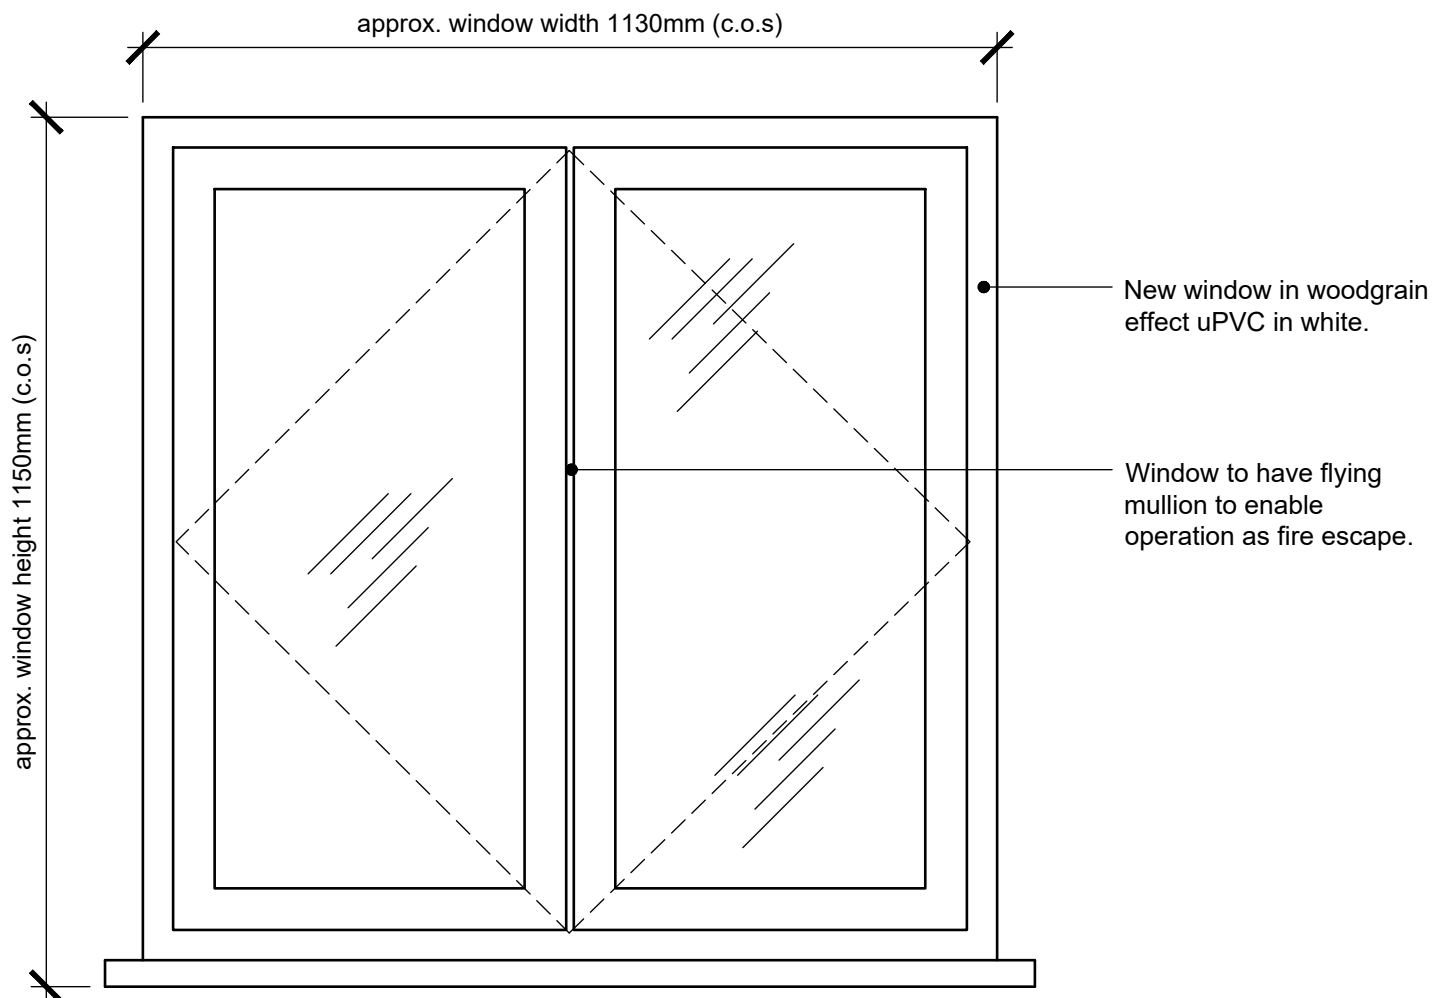

Plot 4 - Rear Dormer Windows
External elevation as proposed (window only)
Scale 1:10 at A1

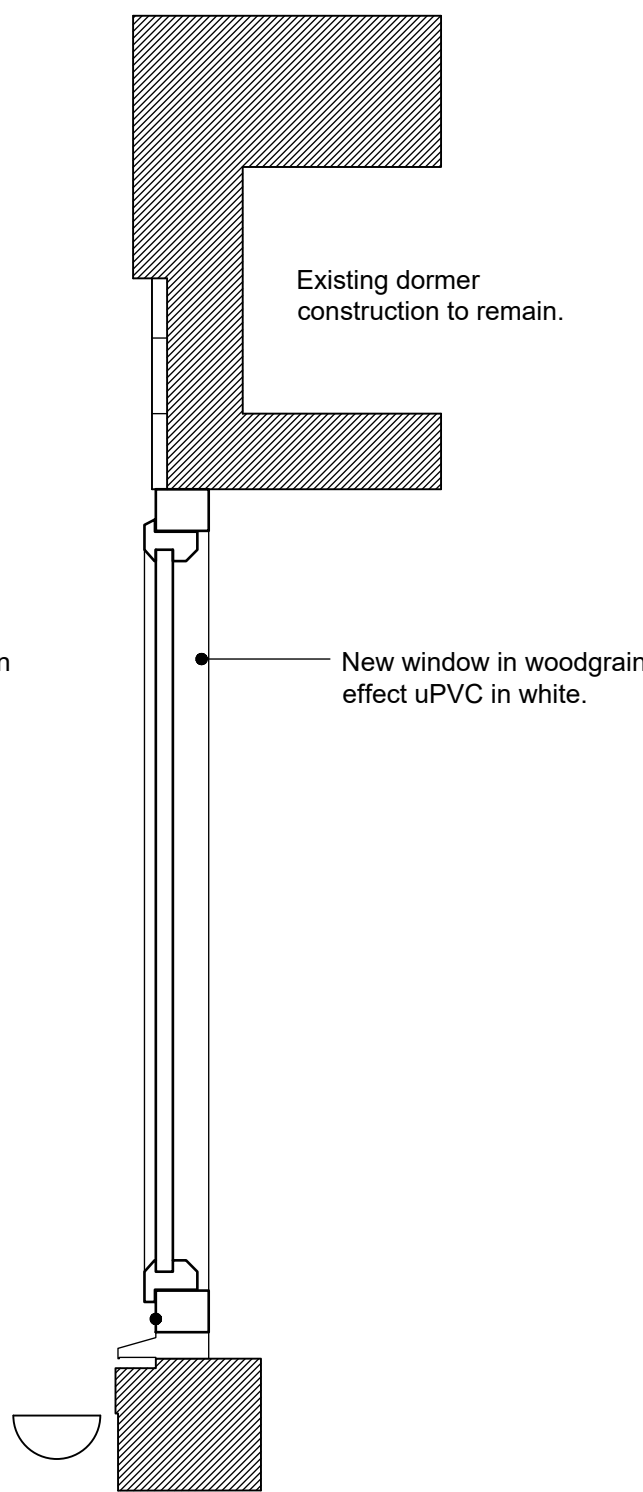

Plot 4 - Rear Dormer Windows
Vertical cross section as proposed (window only)
Scale 1:10 at A1

Plot 4 - Rear Dormer Windows
Note that for these windows the existing dormer structure, cheeks etc that surround the window are to remain. Therefore the details for the jambs, heads and cills remain unchanged and are therefore not shown.

Ref.	Date	Description	Initial
Oglesby & Limb Ltd Chartered Architect Suite 1, Market Chambers 12 Market Place, Spalding, Lincs PE11 1SL Tel: 01775 761196 e-mail: design@o-l-ltd.co.uk O&L			
Client: Cecil Francis Ltd			
Project: Proposed Residential Development, Bear Lane Pinchbeck Lincolnshire PE11 3XA			
Drawing Title: Plot 4 (Barn) Dormer window details. PLANNING APPLICATION ISSUE			
Date:	Aug 2022	Scale:	as shown @ A1
Drawn by:	AJO	Checked by:	CLS
Drawing Number: A1534-55		Rev: P1	