


Street Elevation As Proposed

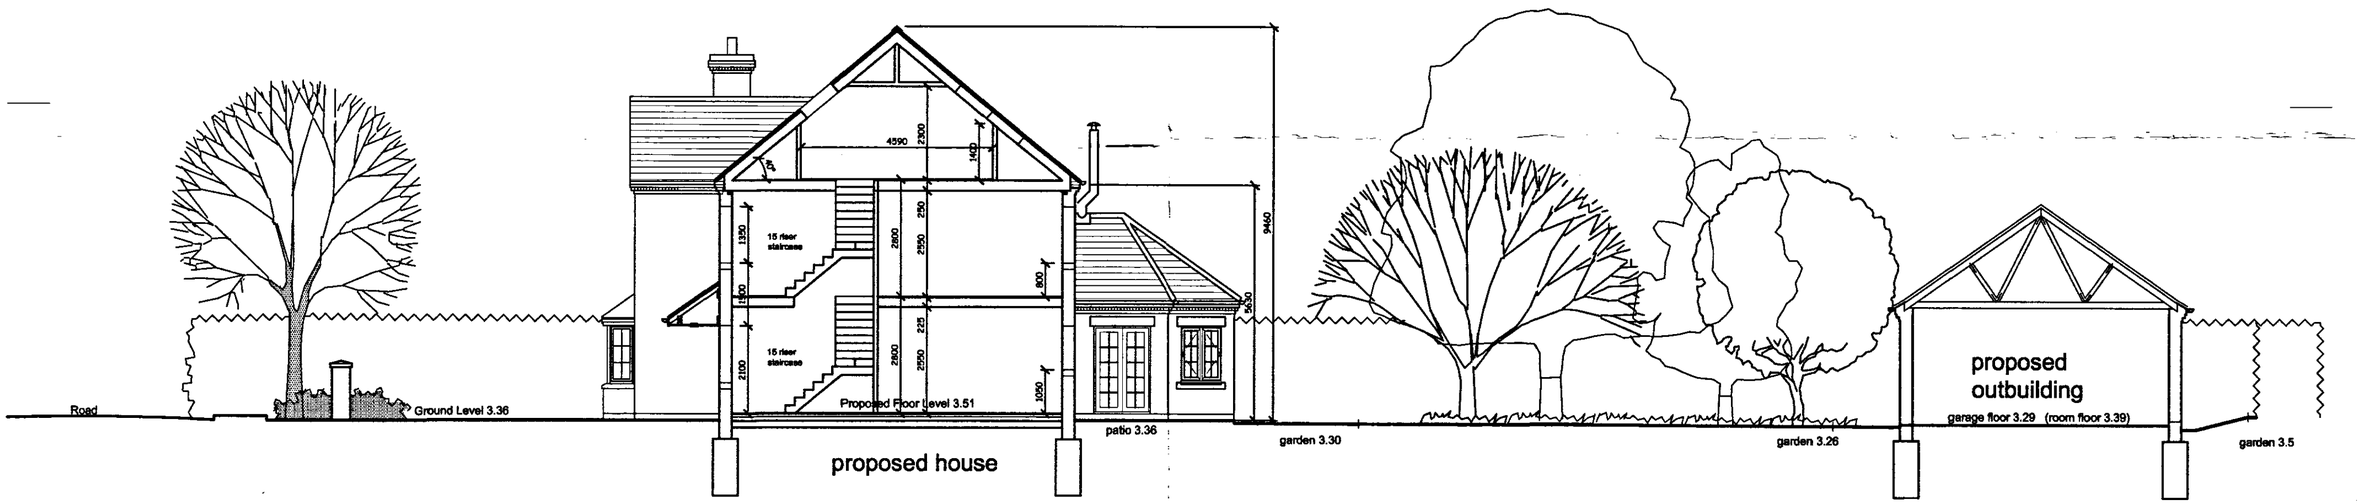

Site Cross Section Drawing. Note: There will be no changes to ground levels on the site

FILE COPY

SHDC
Planning & Development
19 AUG 2008
Ref: 0916/08

SCALE IN METRES

0 1 2 3 4 5 10 15 20

A2

DETERMINED
PLAN

ROBERT LOWE CHARTERED ARCHITECT
1-2 North End, Swineshead
Boston, Lincs., PE20 3LR
Phone 01205-821117
Fax 01205-821139
info@lowe-architects.com

Project: Proposed New Dwelling
2 Penny Toft Lane, Pinchbeck
Lincolnshire

Client: Dale-Esk Developments Ltd

Drawing Title: Street Elevation & Site Cross Section As Proposed

Date: July 2008
Scale: 1: 100 on A2
Project No: 08050
Drawn: JM
Drawing No: 07
Rev: A

Contractors are to check all dimensions on site and to report any discrepency to the Architect. Do not scale from the drawing.

© 2008