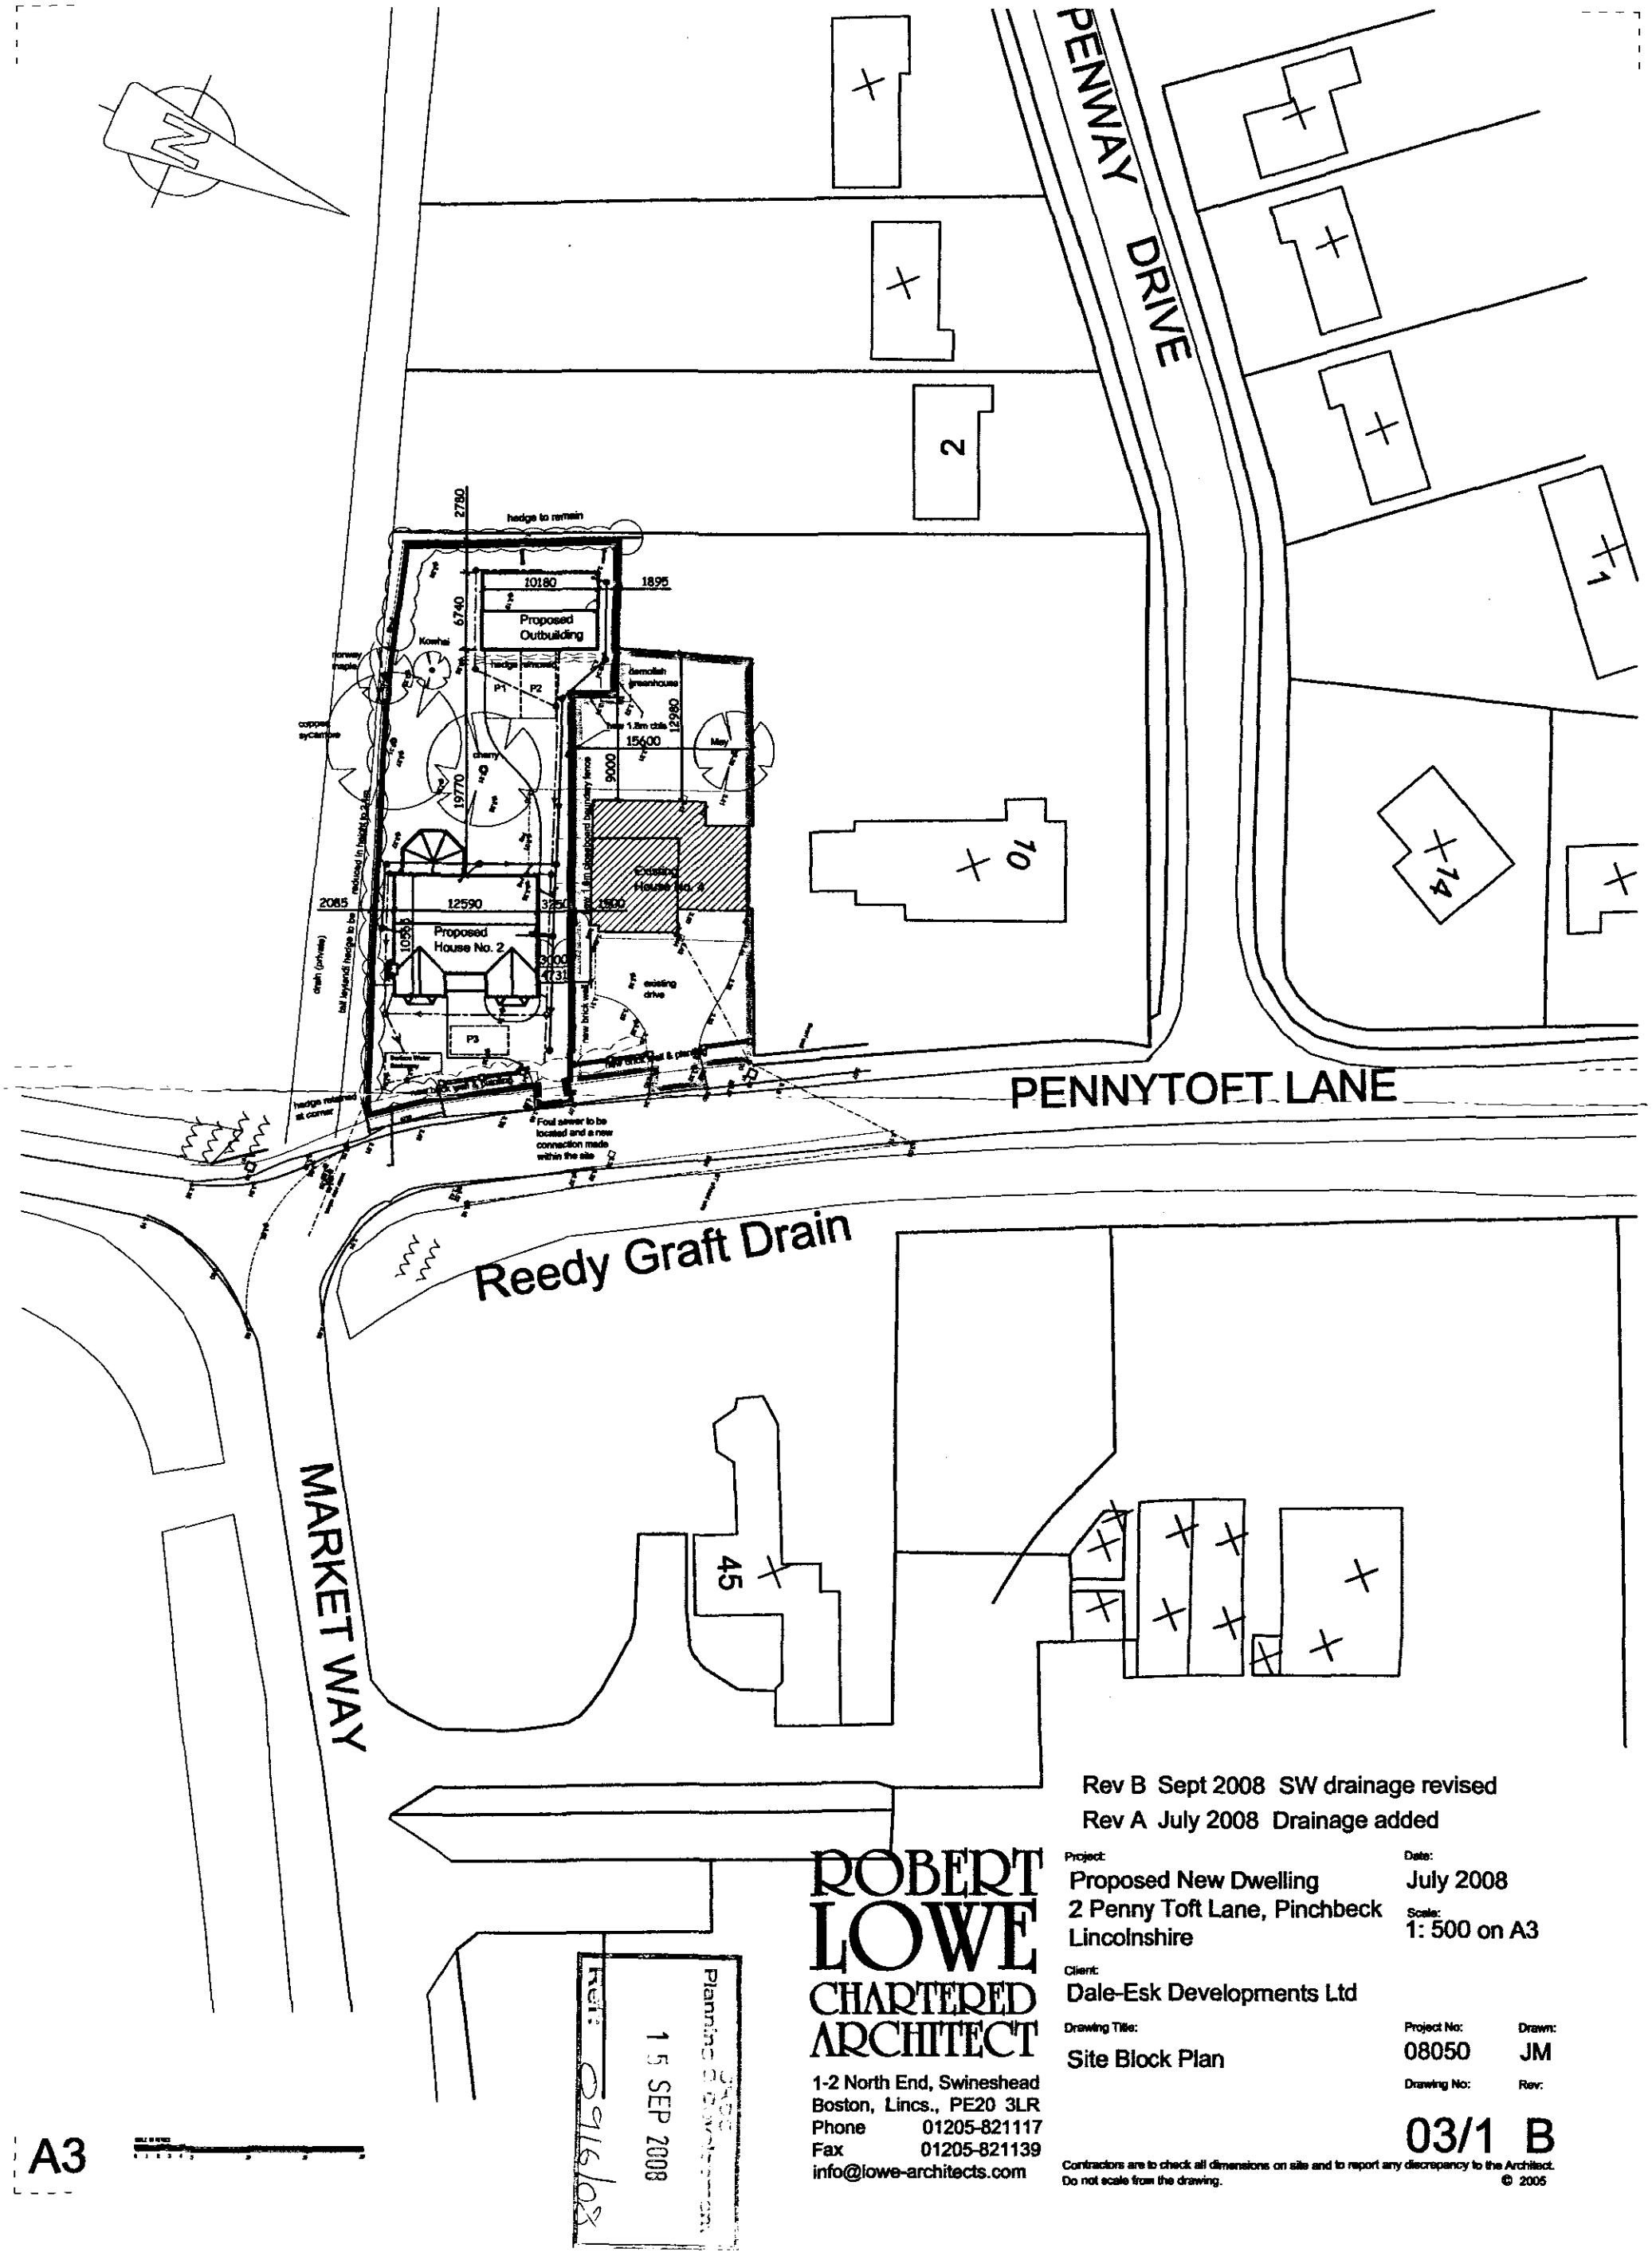


A3

Rev B Sept 2008 SW drainage revised
Rev A July 2008 Drainage added

ROBERT LOWE
CHARTERED ARCHITECT
1-2 North End, Swineshead
Boston, Lincs., PE20 3LR
Phone 01205-821117
Fax 01205-821139
info@lowe-architects.com

Project:
Proposed New Dwelling
2 Penny Toft Lane, Pinchbeck
Lincolnshire

Date:
July 2008

Scale:
1: 500 on A3

Client:
Dale-Esk Developments Ltd

Drawing Title:
Site Block Plan

Project No: 08050
Drawn: JM
Drawing No: 03/1
Rev: B

Contractors are to check all dimensions on site and to report any discrepancy to the Architect.
Do not scale from the drawing.
© 2005