Est. 1770

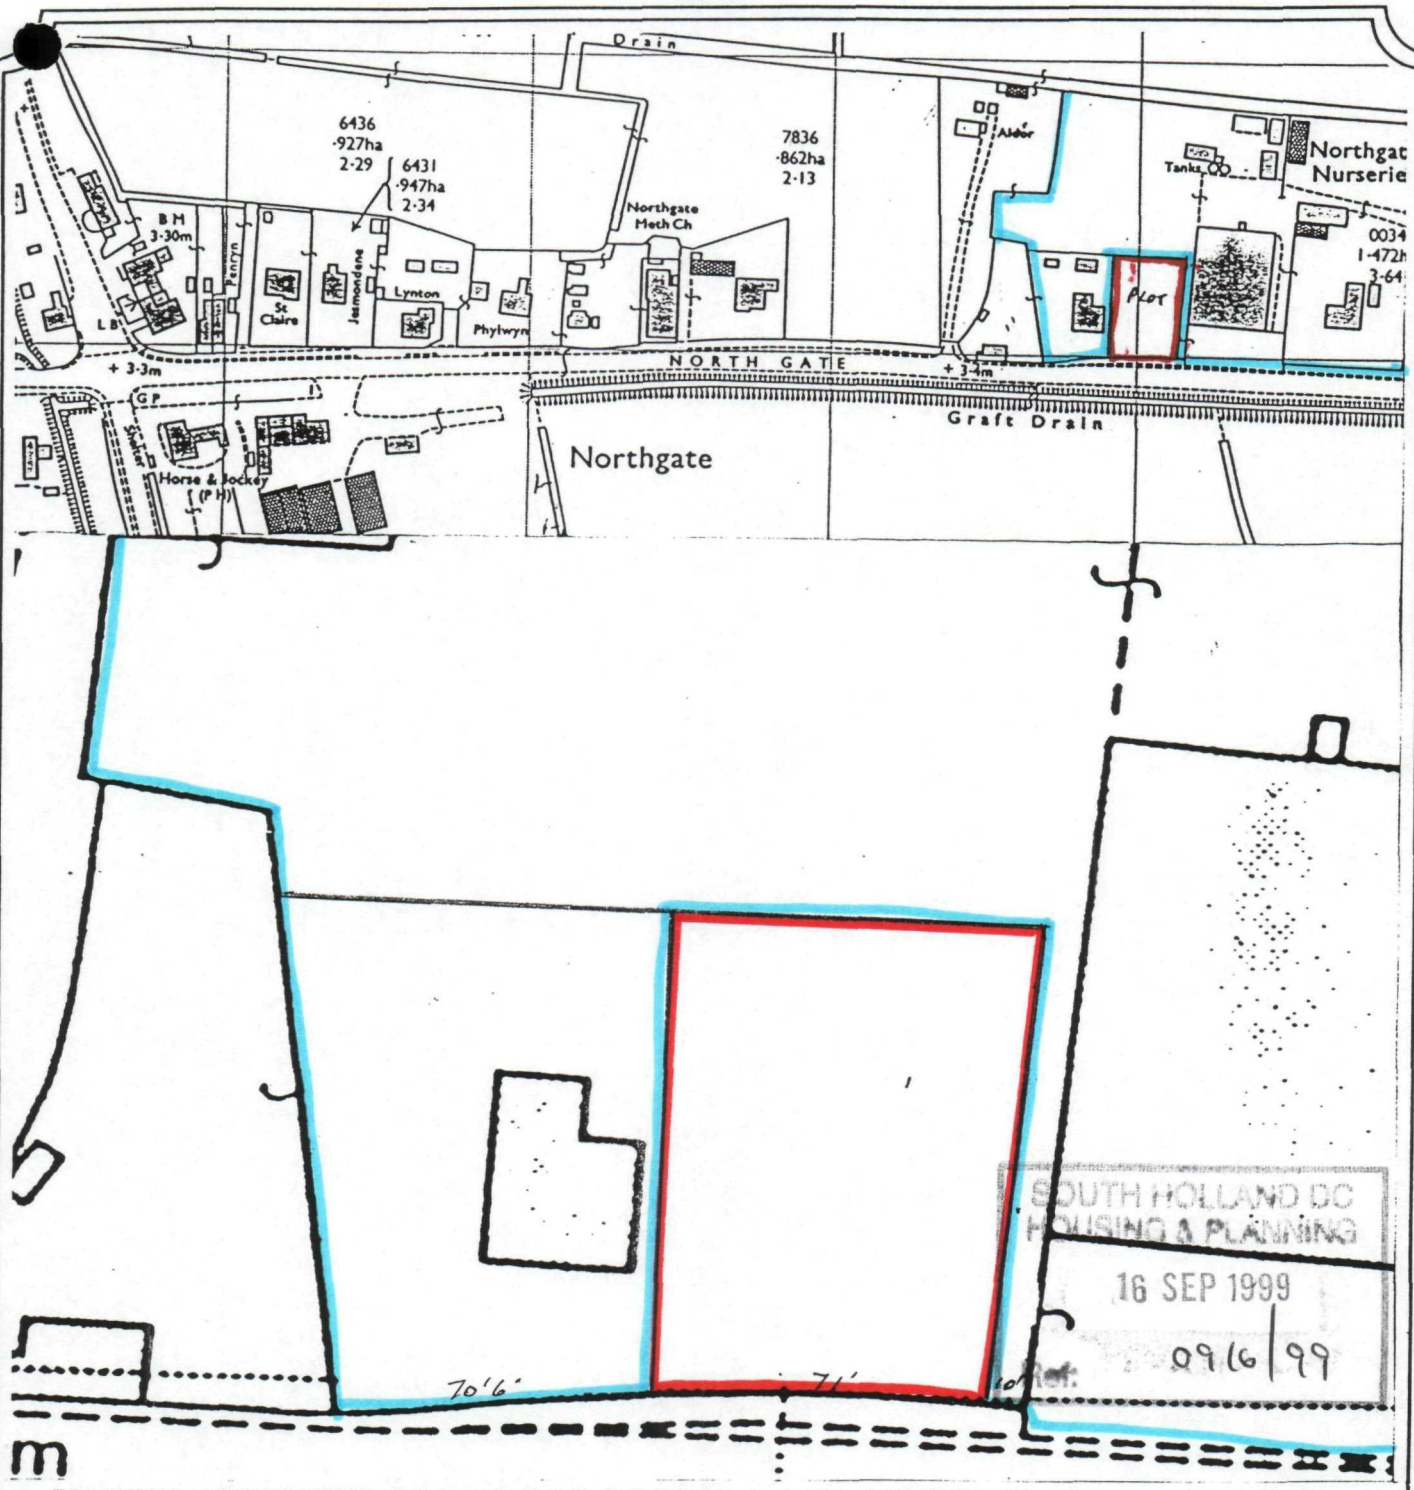

PLANNING APPLICATION ON BEHALF OF F TIPLER & SONS (PINCHBECK) LTD

LONGSTAFF

TITLE: BUILDING PLOT NORTHGATE NURSERIES, WEST PINCHBECK

OUR REF: JJA/TIPLER

DATE: 13.9.99.

N

This plan is provided for identification purposes only and although based on the Ordnance Survey, its accuracy is not guaranteed. It is reproduced from the Ordnance Survey Map with the permission of the Controller of H.M. Stationery Office.

Licence No:: ES 759066