


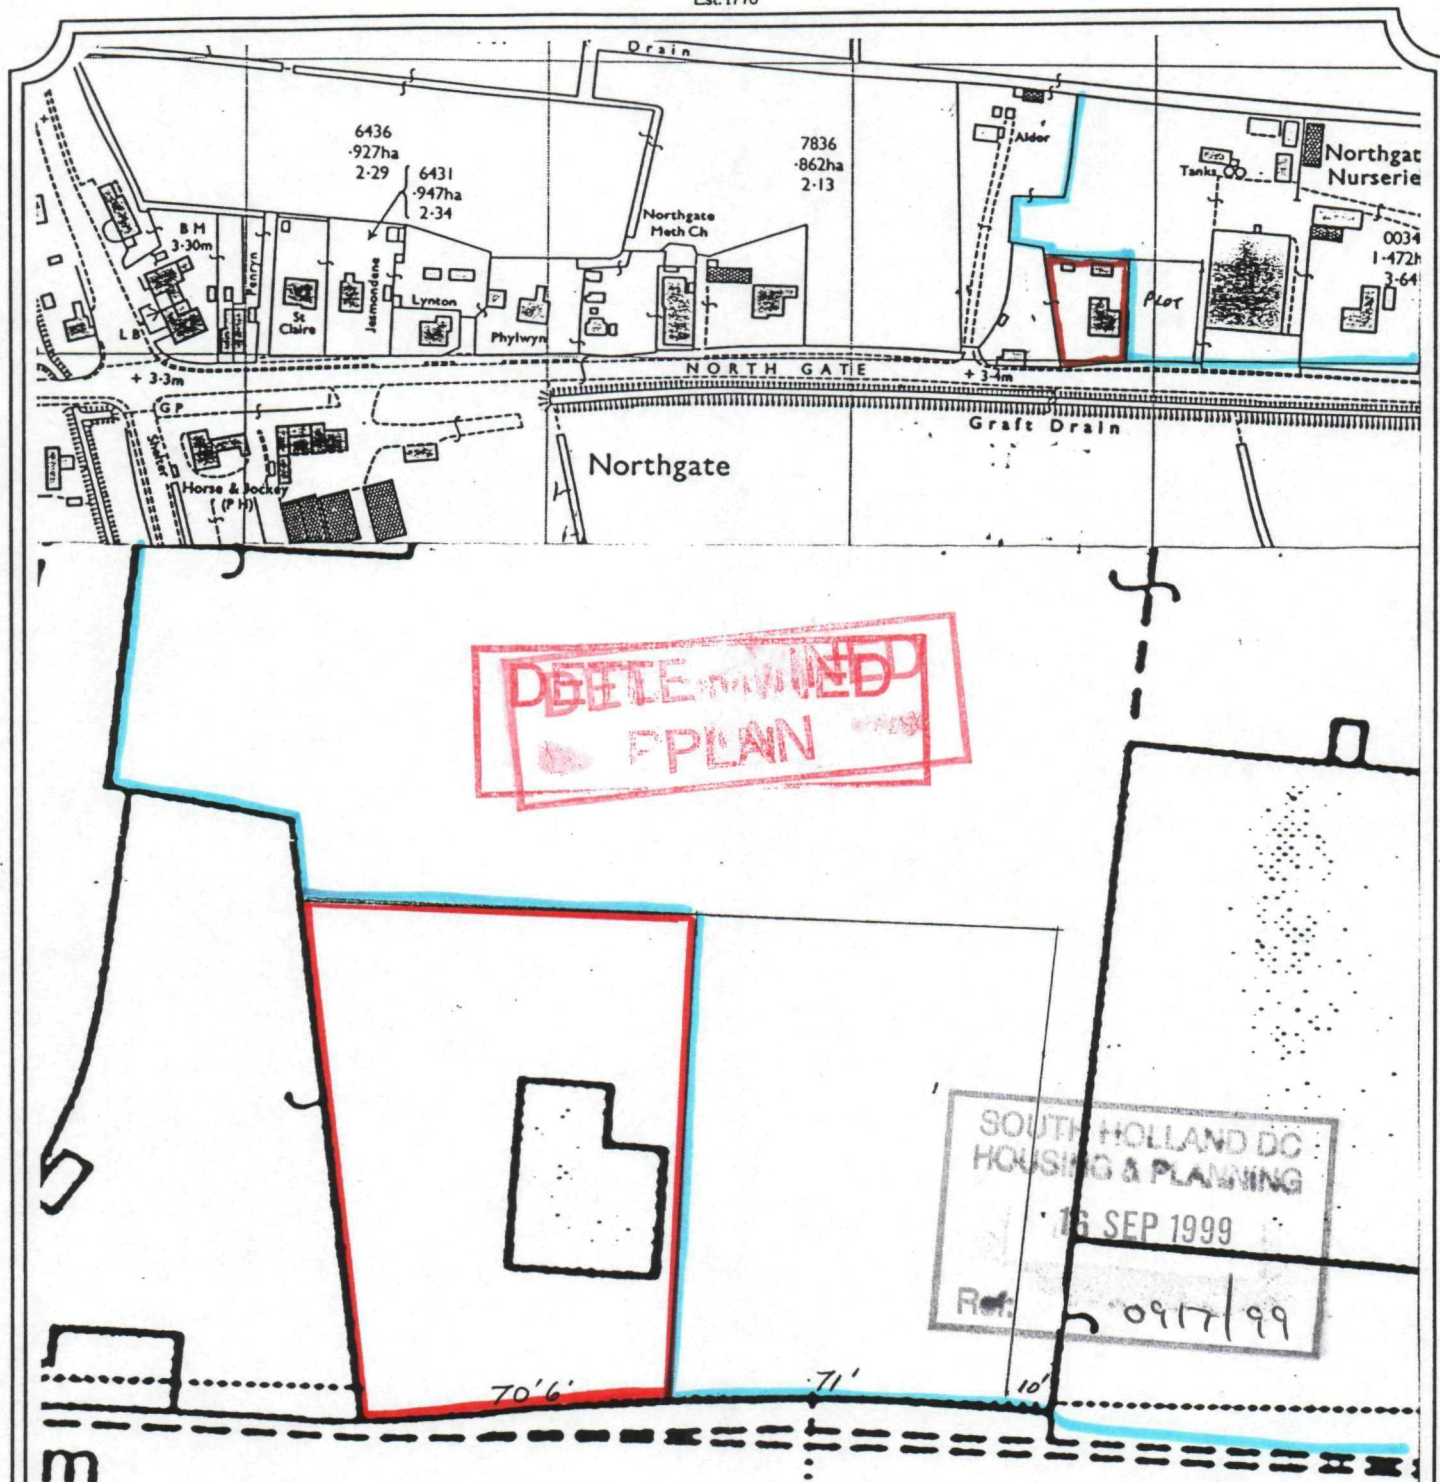


PLANNING APPLICATION ON BEHALF OF F TIPLER & SONS (PINCHBECK) LTD

LONGSTAFF

TITLE: PROVISION OF ACCESS
THE BUNGALOW, NORTHGATE NURSERIE
NORTHGATE, WEST PINCHBECK

OUR REF: JJA/TIPLER

DATE: 13.9.99.

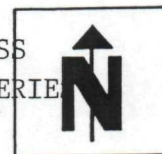

This plan is provided for identification purposes only and although based on the Ordnance Survey, its accuracy is not guaranteed. It is reproduced from the Ordnance Survey Map with the permission of the Controller of H.M. Stationery Office.

Licence No.: ES 759066