




Proposed Greenhouses.
Scale 1:200

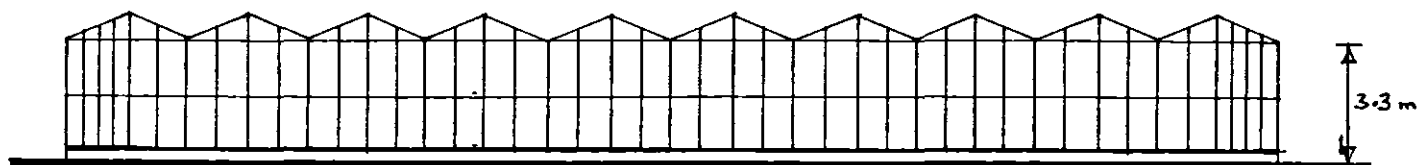

End Elevation.

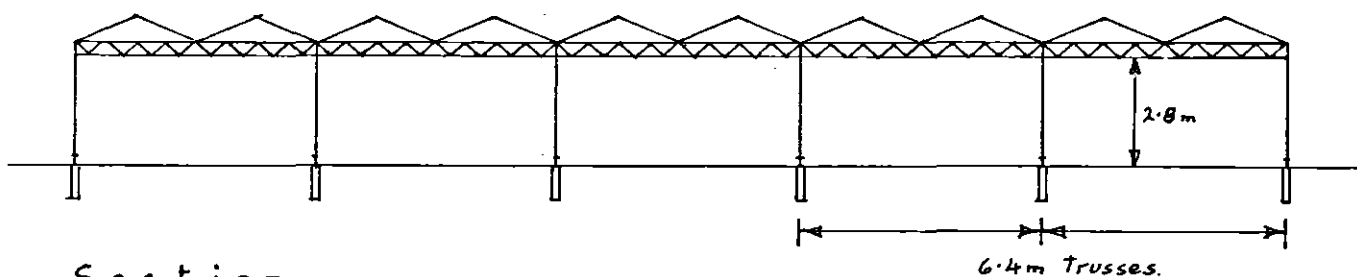

Section.

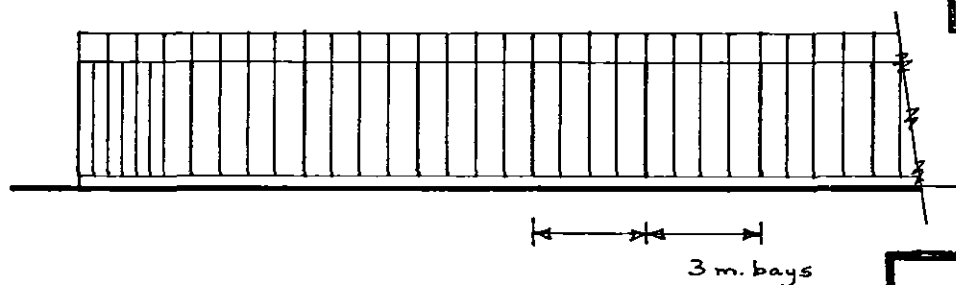

Side Elevation.

DETERMINED
PLAN

EMDC
Planning & Development
24 JUL 2003
Ref **09/19/03**

Keston Nurseries,
Mill Green Road,
PINCHBECK, Spalding.

BUILDING DESIGN and PLANS

ALWYN ROFFE,
1, Green Lane,
SPALDING, Lincs. PE11 2YB
tel: 01775 - 723 680