


Scale 1:500

Drawing - DB01

Before

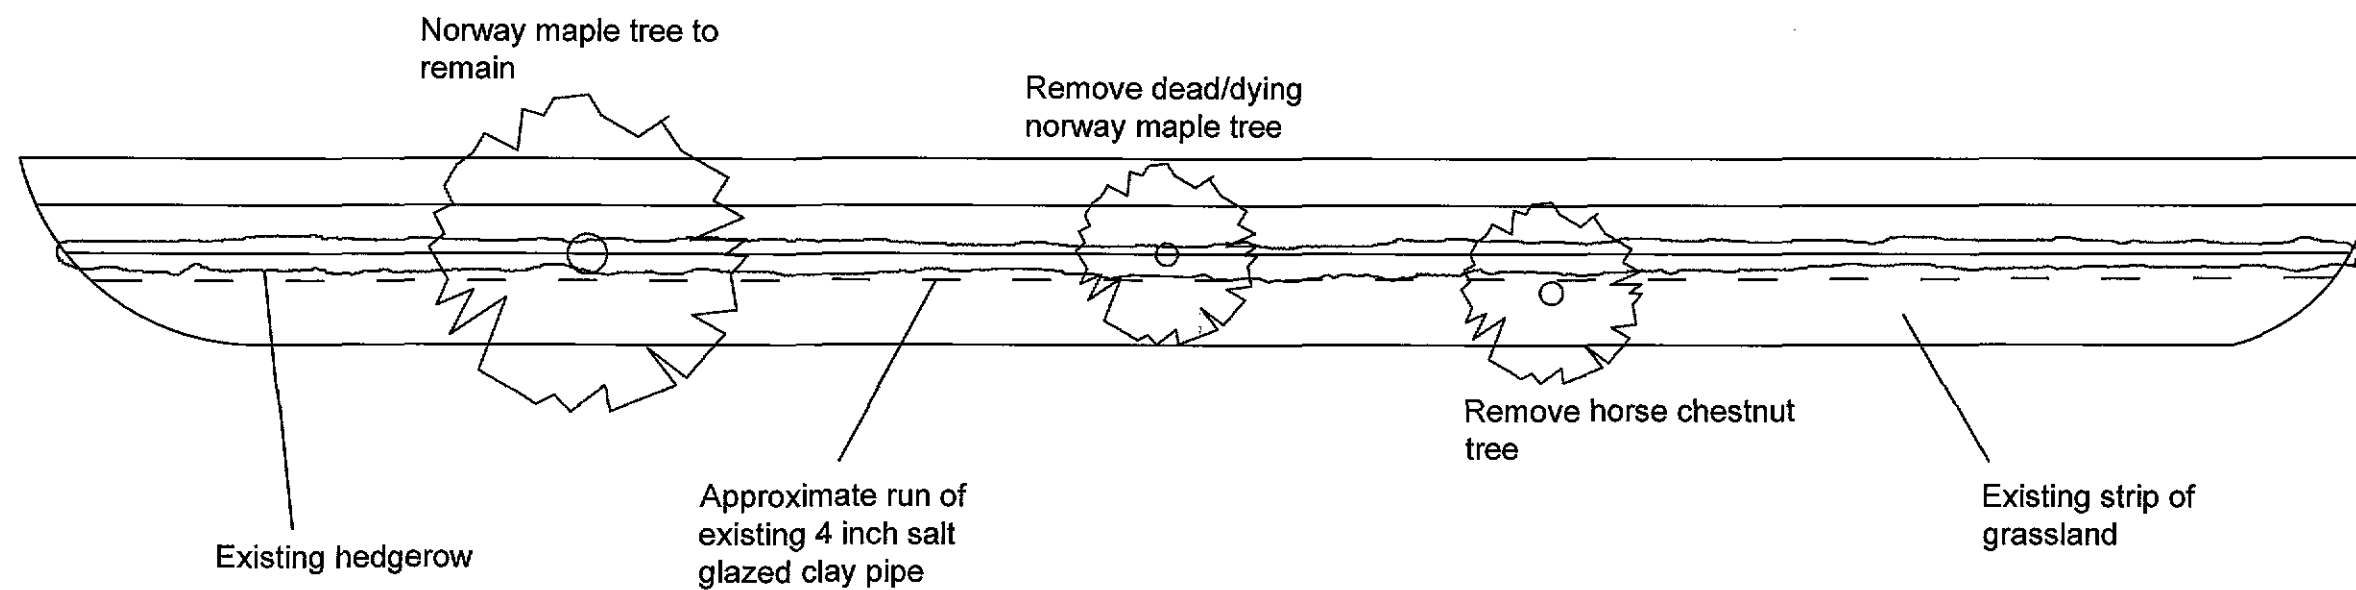

Dozens Bank, West Pinchbeck, PE11 3NF

