


Scale 1:250

Drawing - DB02

After

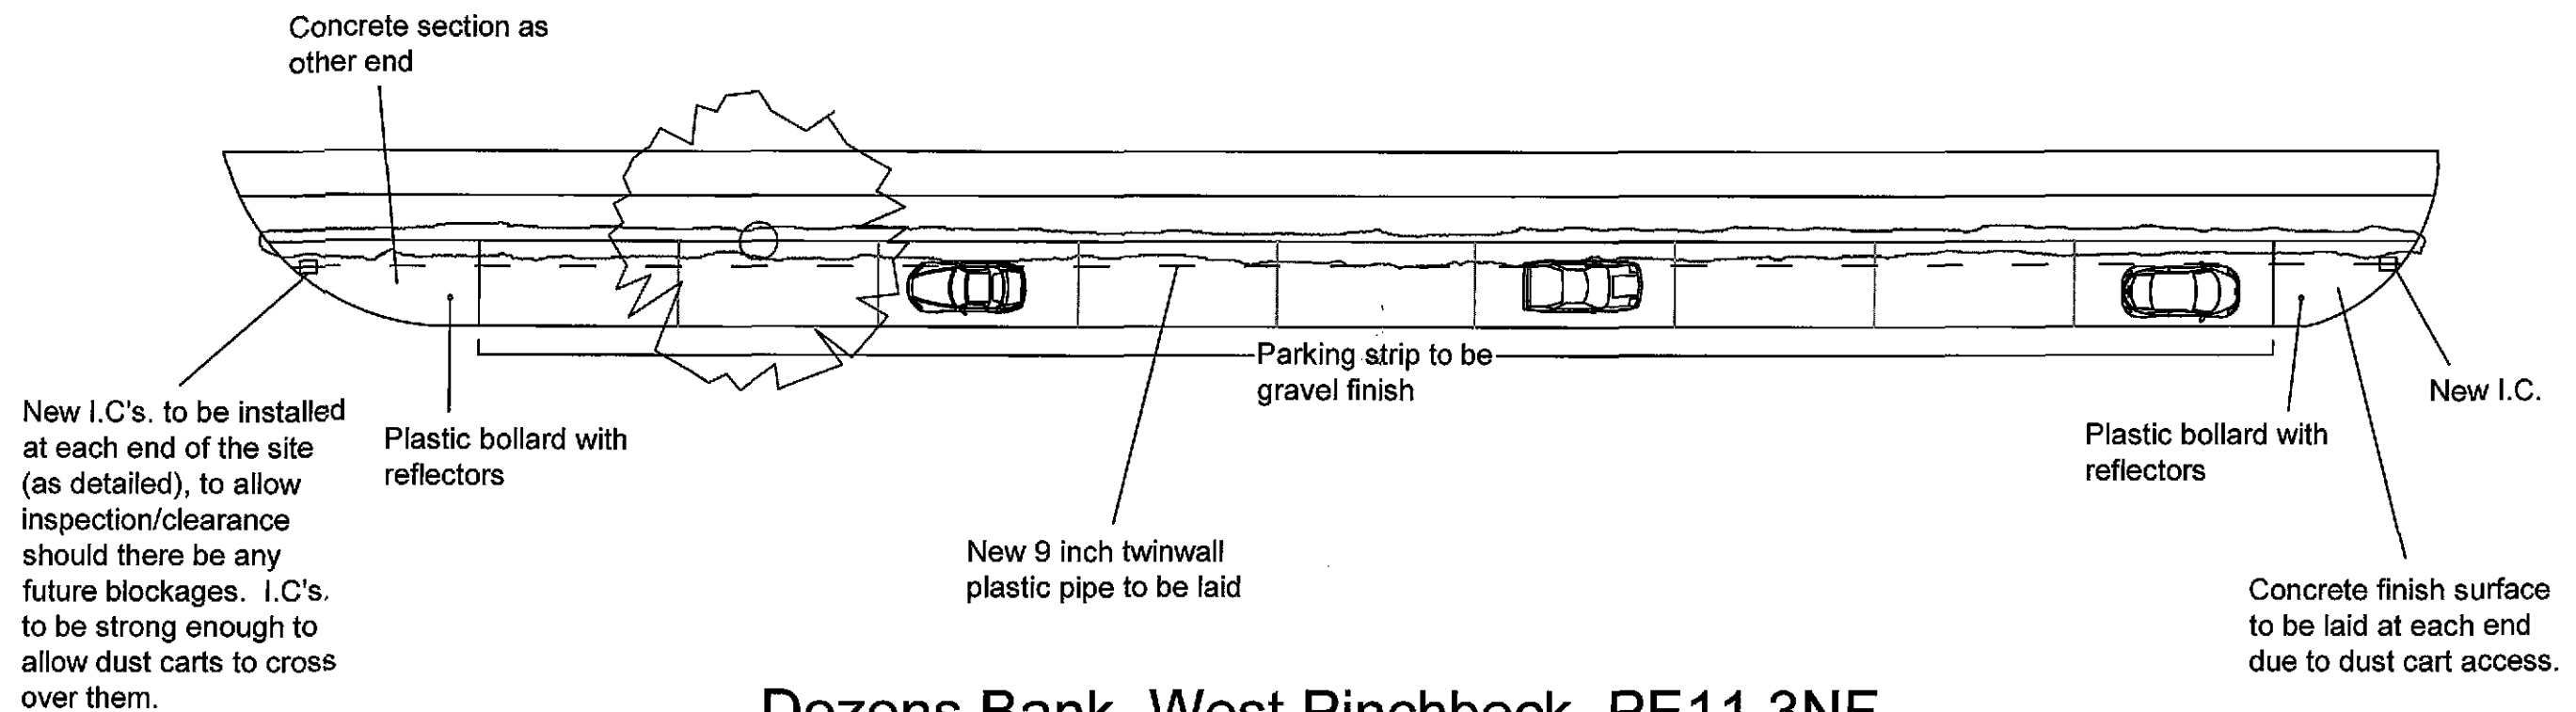

Dozens Bank, West Pinchbeck, PE11 3NF

