
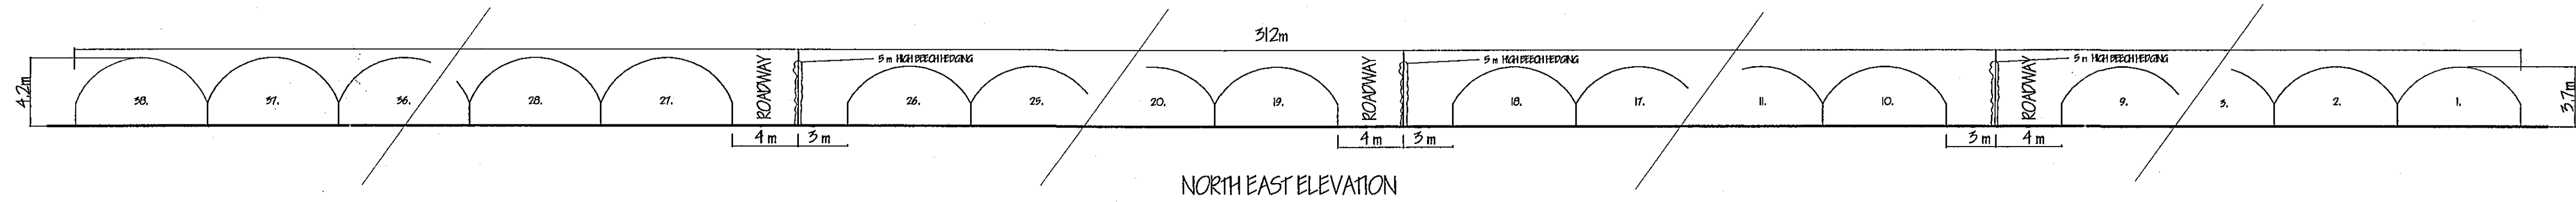
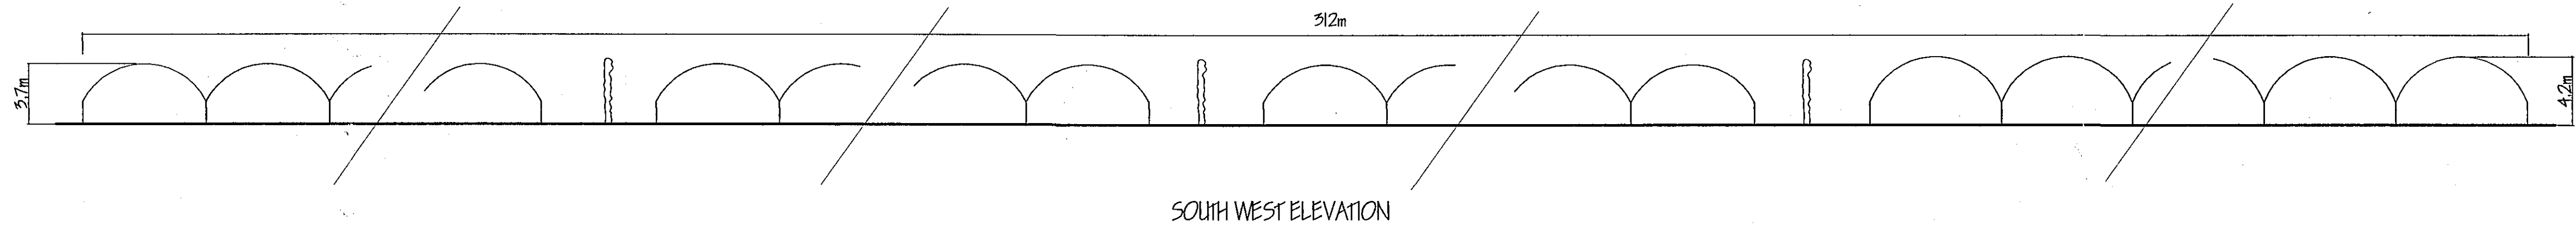
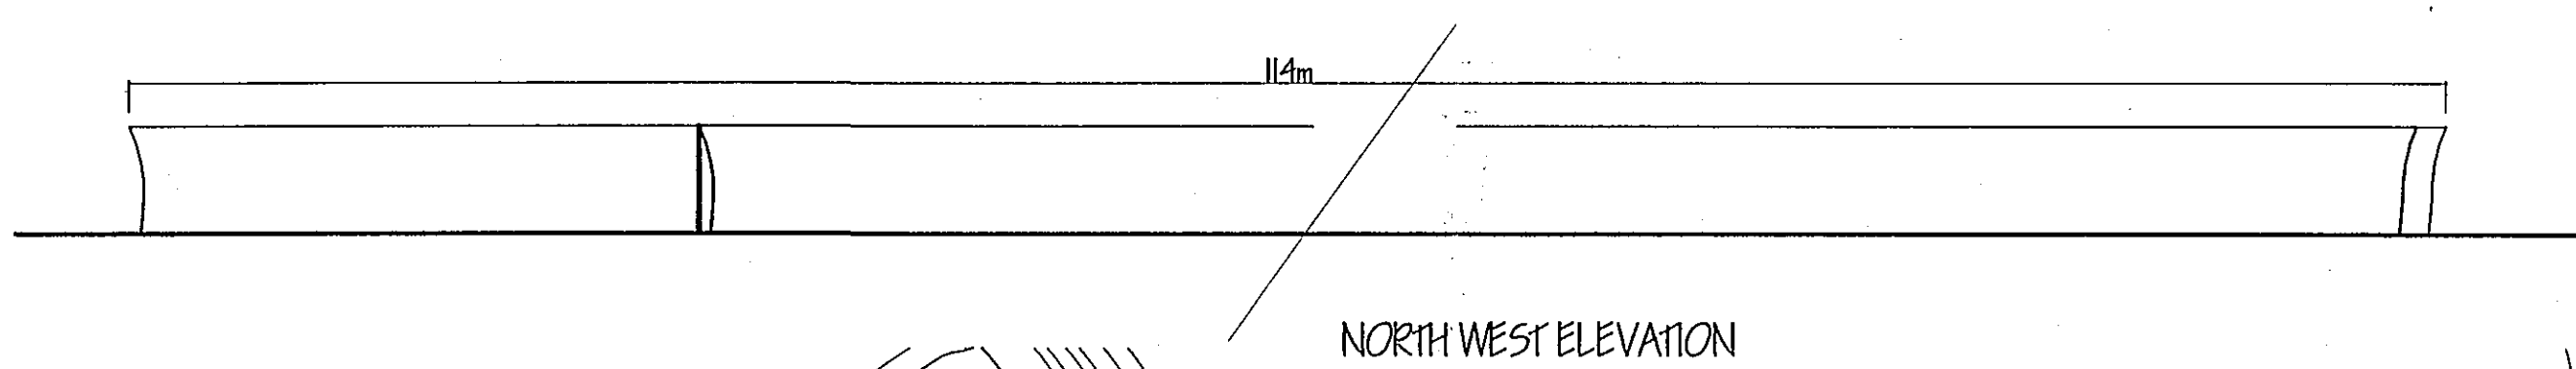
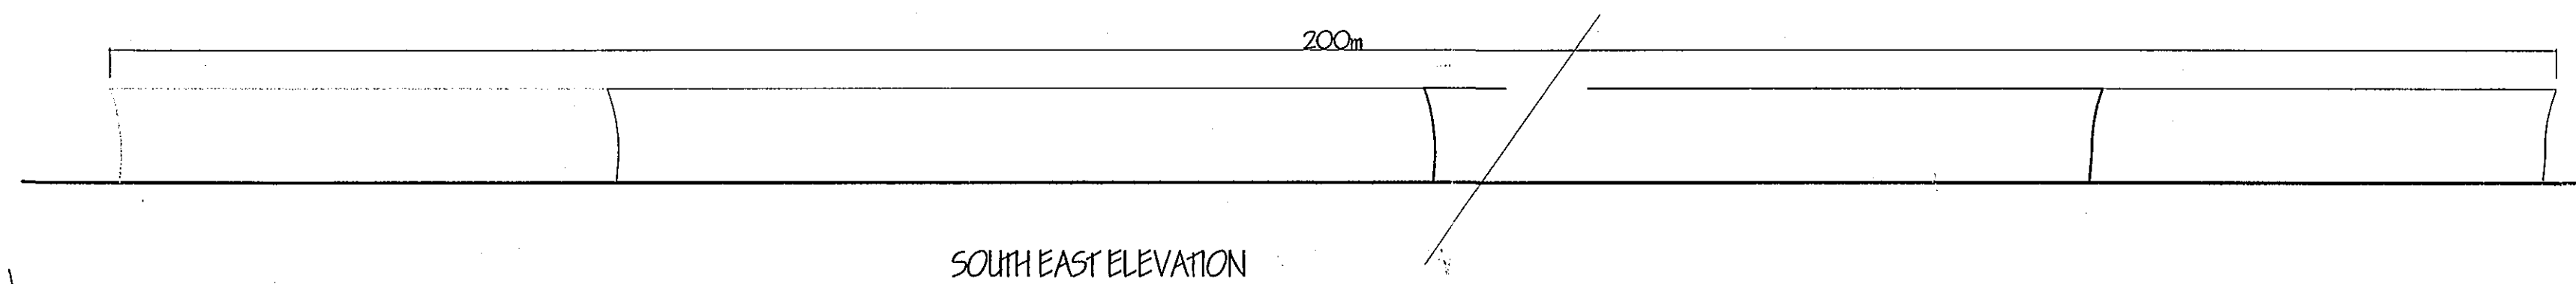
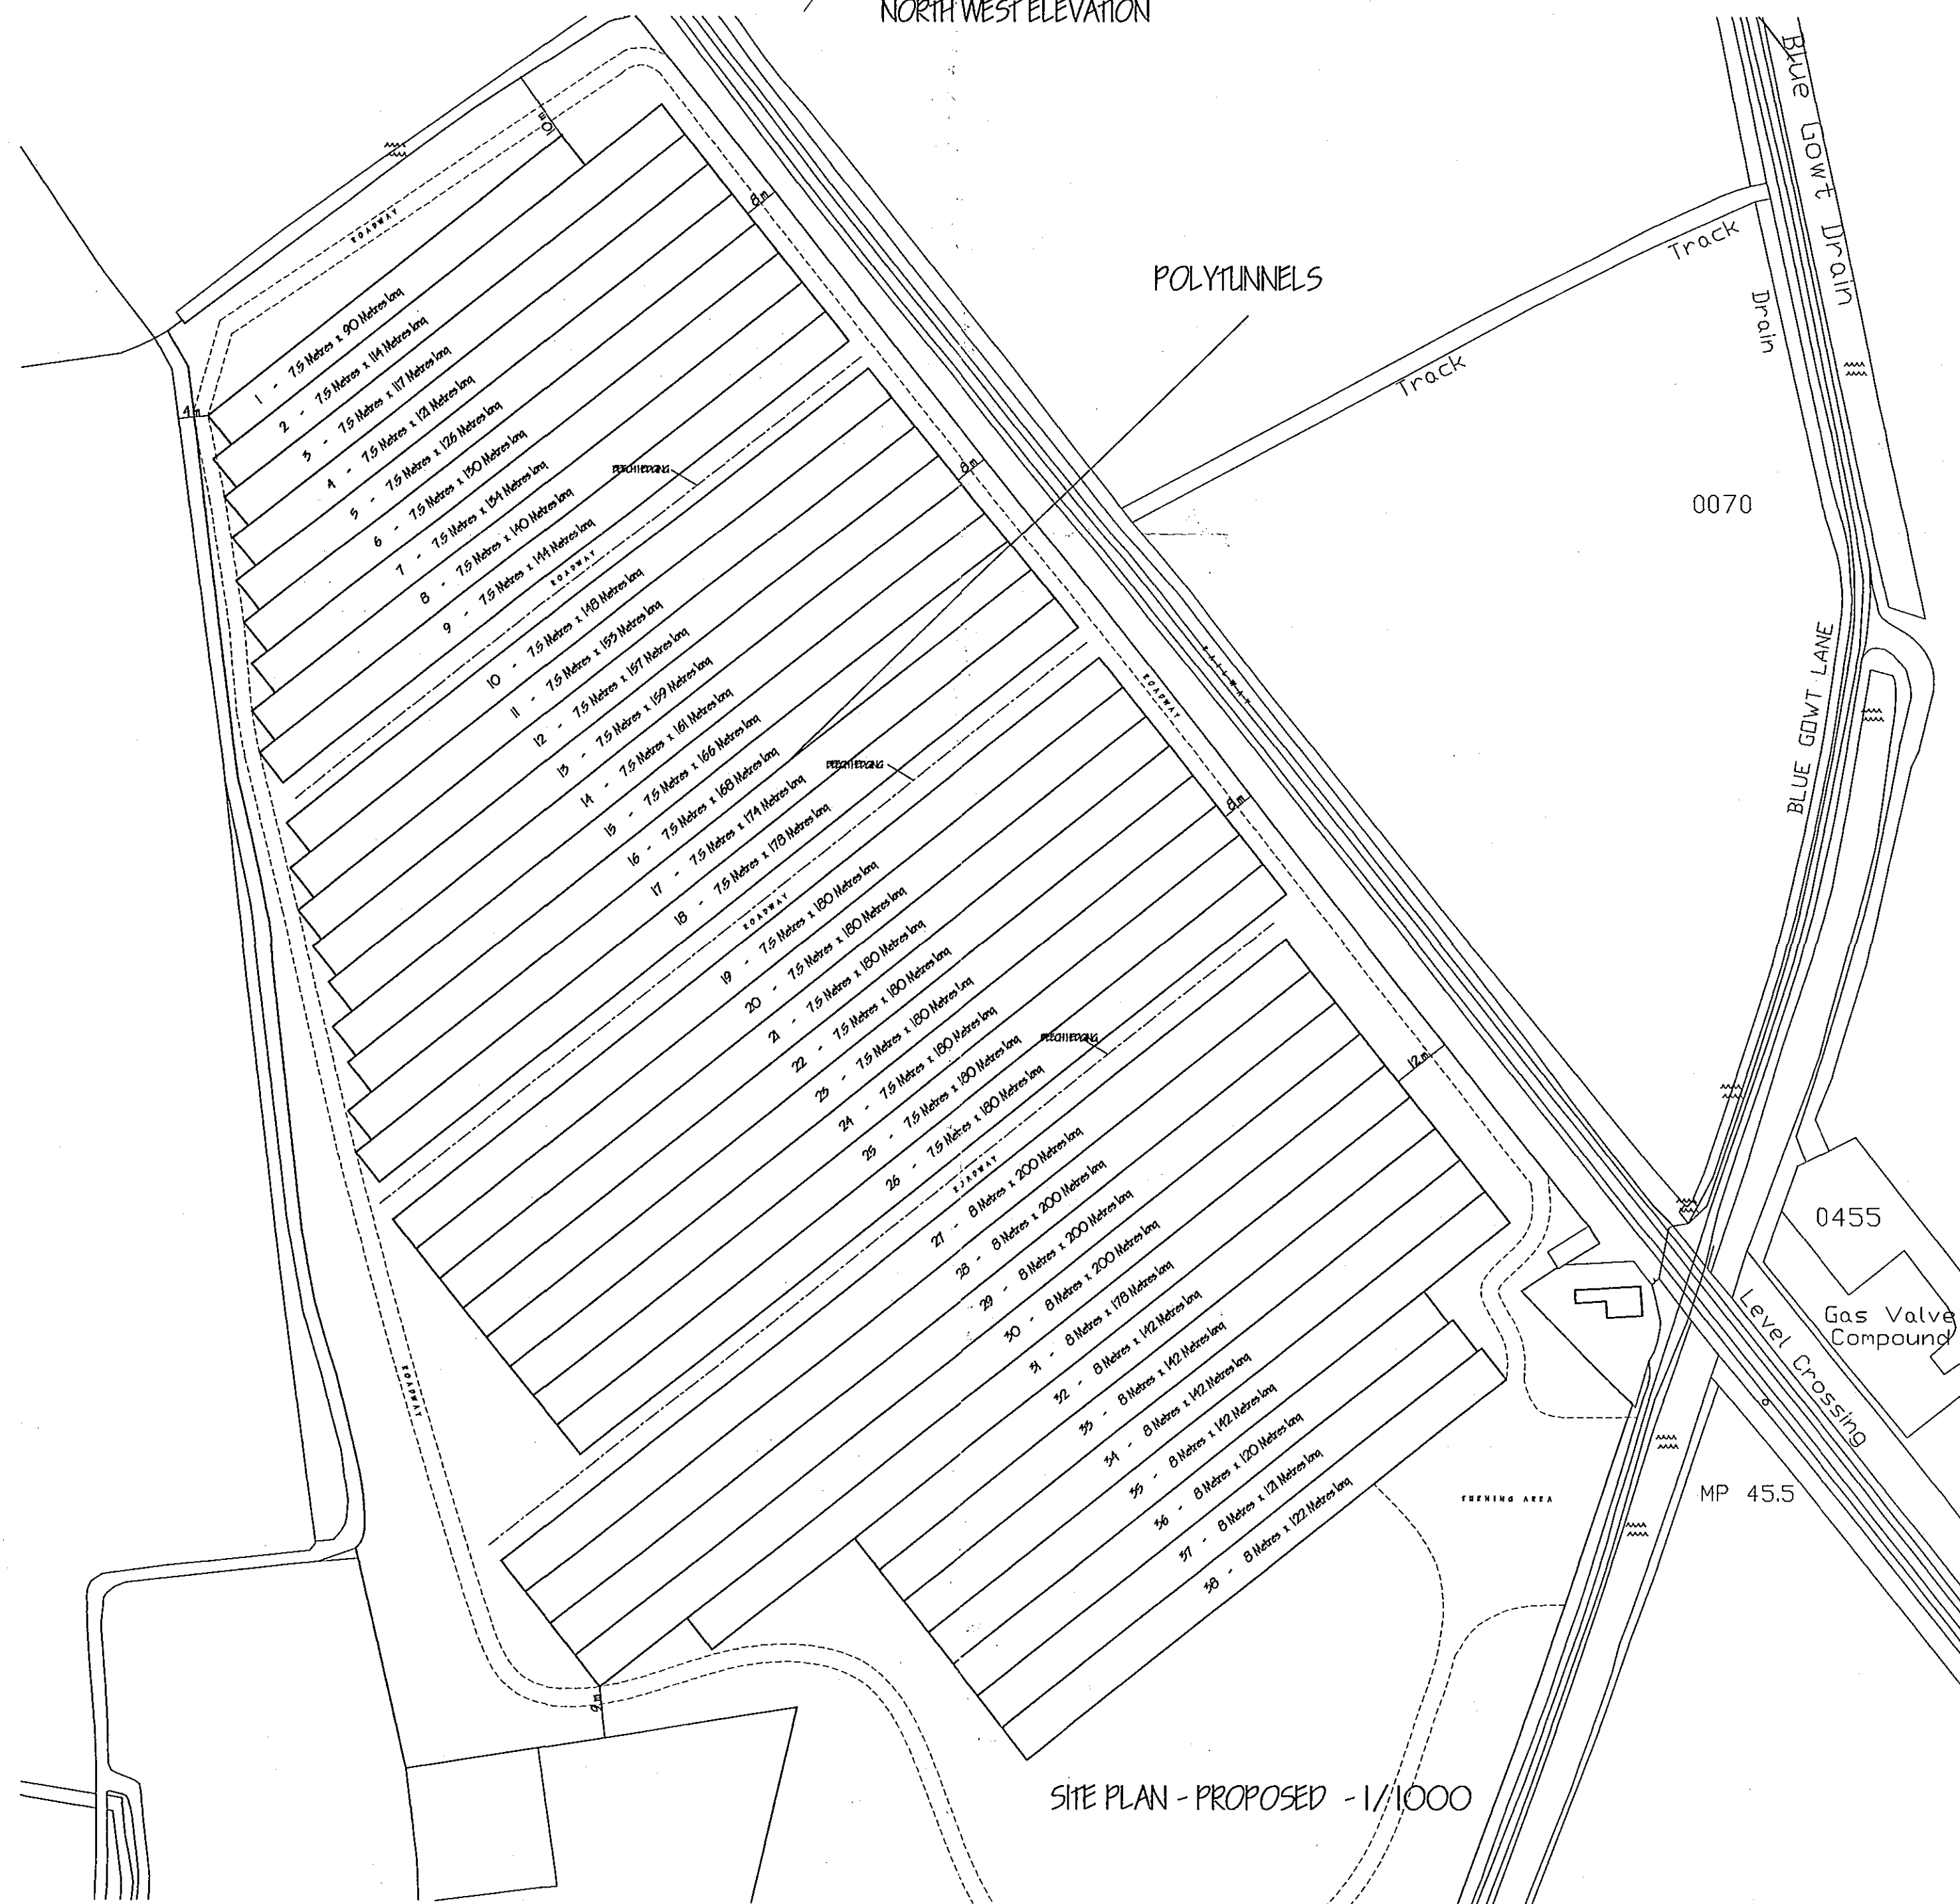
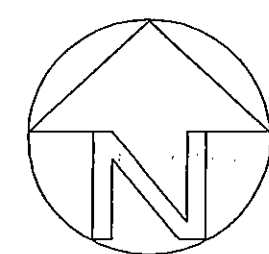


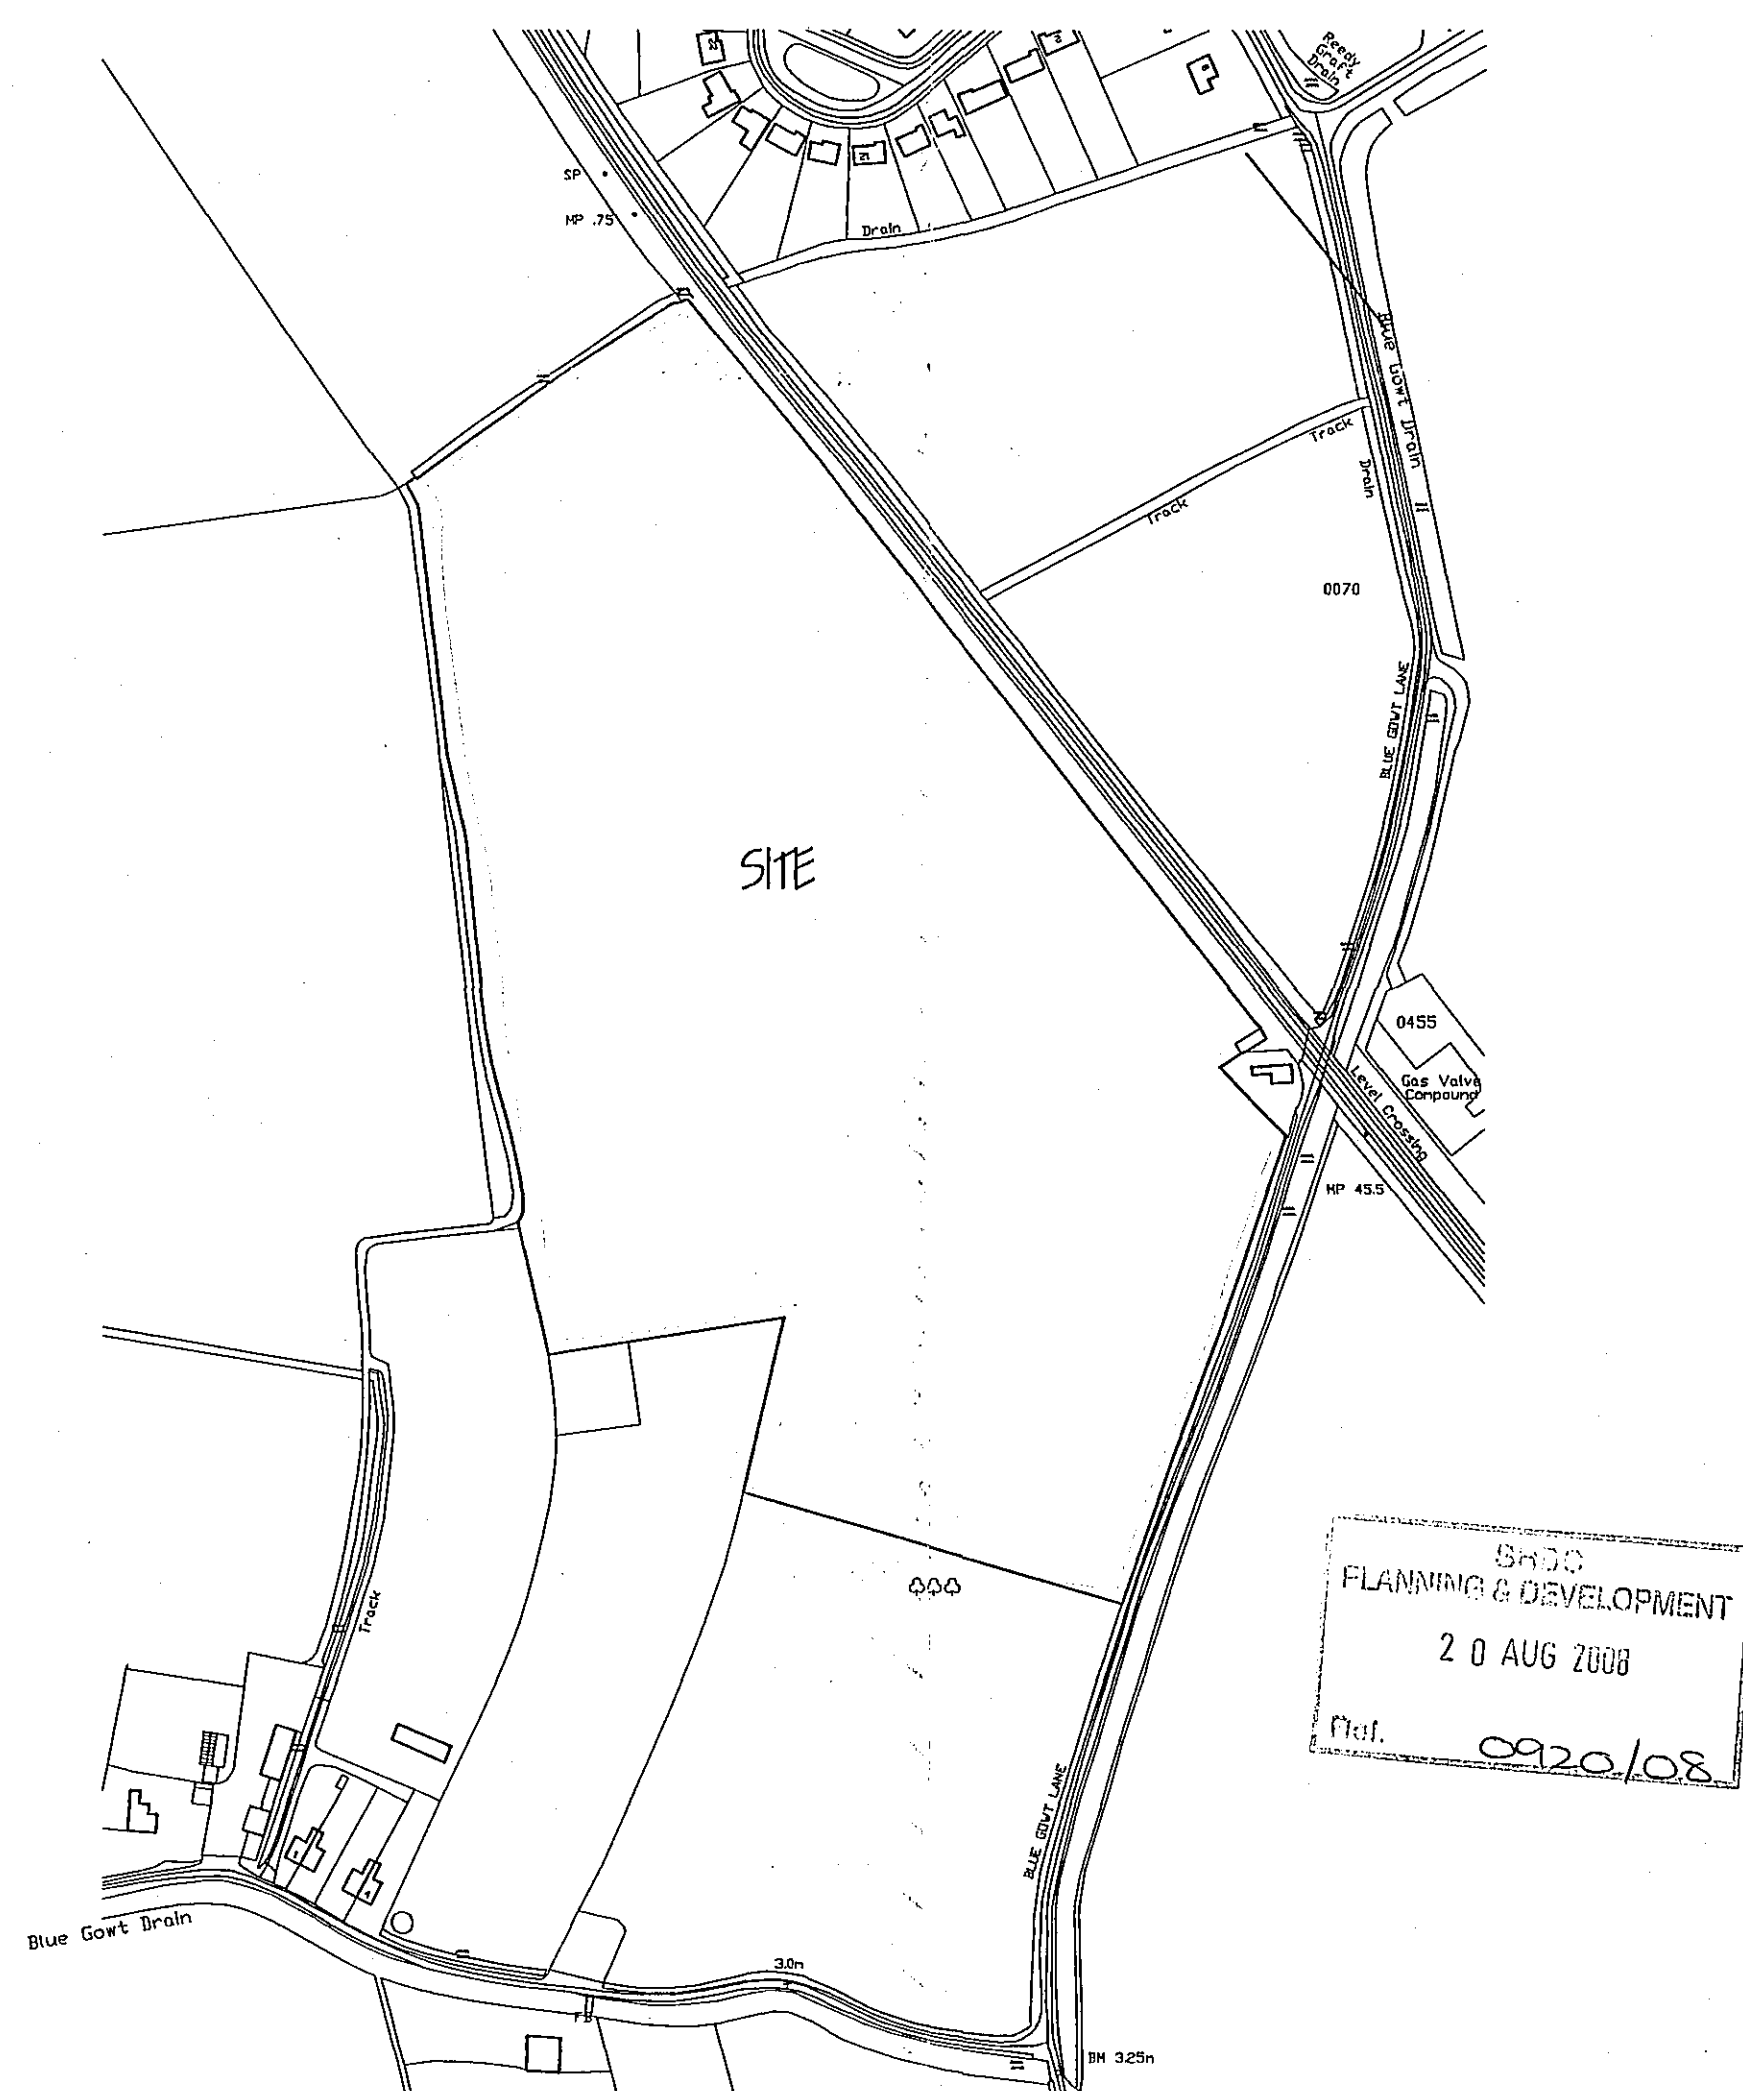

A. DIMENSIONS & NOTES	
ref: revision	
G. R. MERCHANT LTD LENG AMICE NEWO ARCHITECTURAL, STRUCTURAL AND LAND DRAINAGE CONSULTANTS 4 Wrights Mews 12A Park Road, Huddersfield, Spalding, Lincs. PA12 7PD Tel: 01408 480700 Fax: 01408 480704 E-Mail: gr.merchant@bt.com	
Project	
PROPOSED POLYTUNNELS BLUE GOVT LANE PINCHBECK SPALDING Lincs	
Client	
WINCHESTER GROWERS	
Drawing	
SITE & LOCATION PLANS LAYOUT PLAN & ELEVATIONS	
Job Ref.	Drawing No.
1844/08	01A
Date	Drawn
JULY '08	SH
Scales	
1/2500 & 1/1000	
DO NOT SCALE FROM THIS DRAWING This drawing is copyright and may not be altered, copied, photocopied or used for any other purpose without the written consent of the Designer. The Designer is not responsible for any errors or omissions in this drawing. All dimensions are given in metres unless otherwise stated. 
20 AUG 2008 0920/08	
DETERMINED PLAN	

? Crown Copyright 2008. All rights reserved. Licence number 100020449