
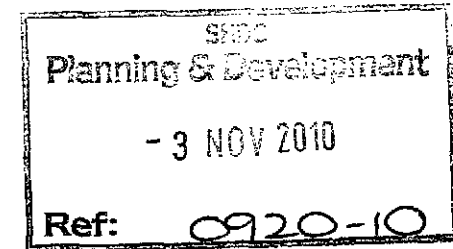


UB/Oct. 10.

DRG. N°: GH/10/01


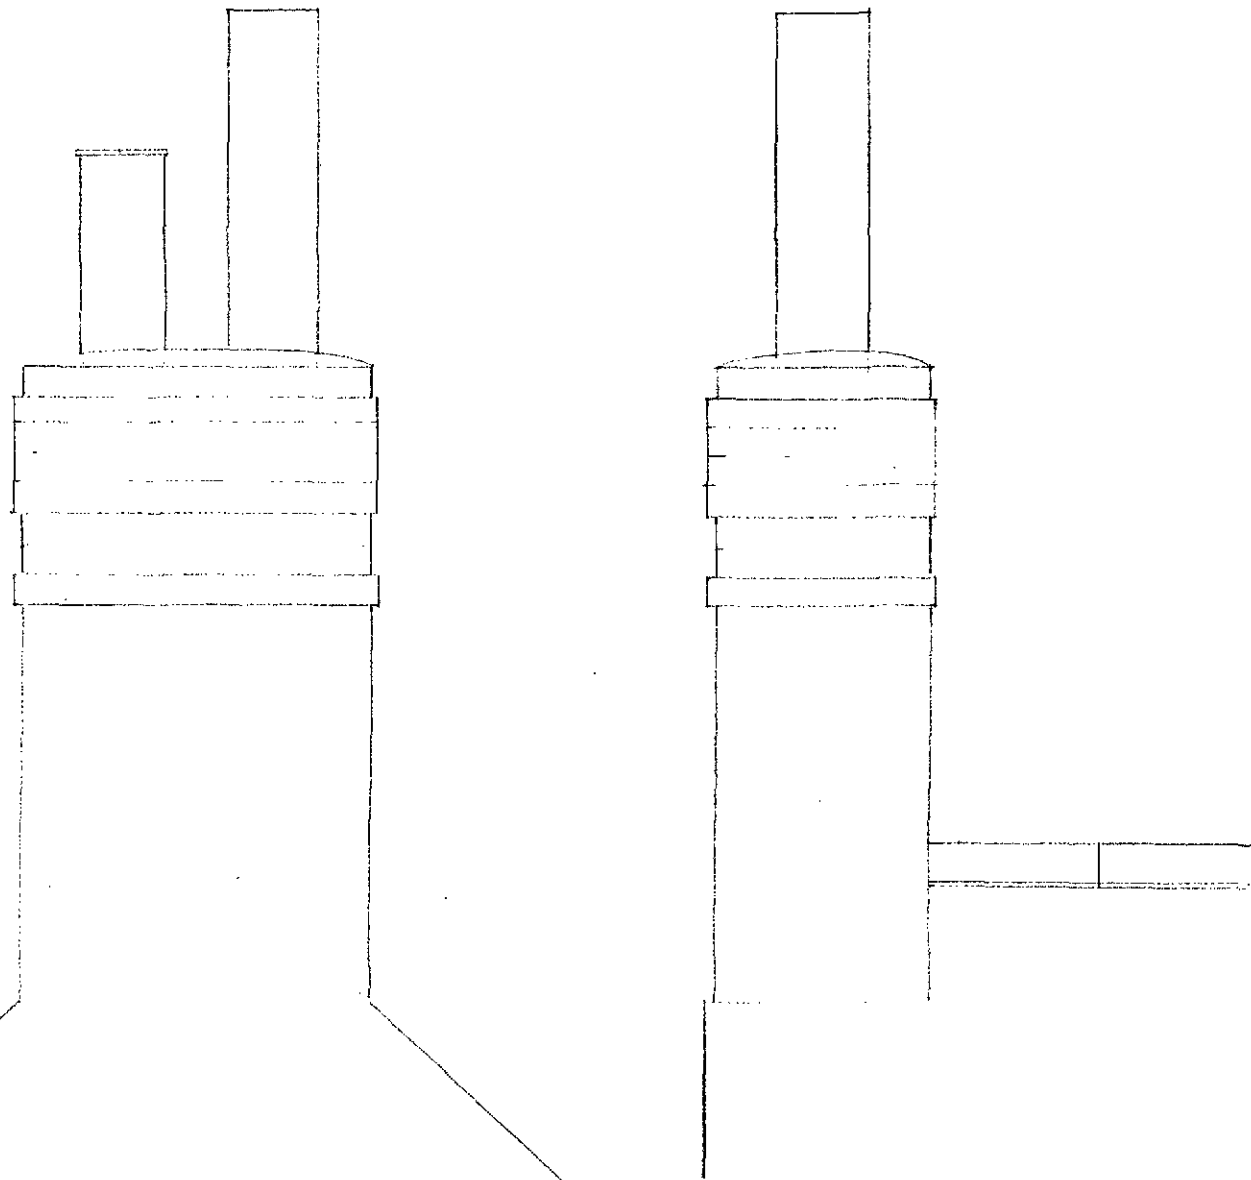


0 200 400 600 800 1m
SCALE IN MM.

EXISTING CHIMNEY STACK DETAILS 1:20
GLEN HOUSE - GLENSIDE SOUTH - PINCHBECK WEST

JB/Oct'10.

DRAWING No. GH/10/02.

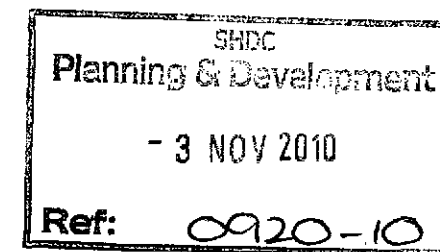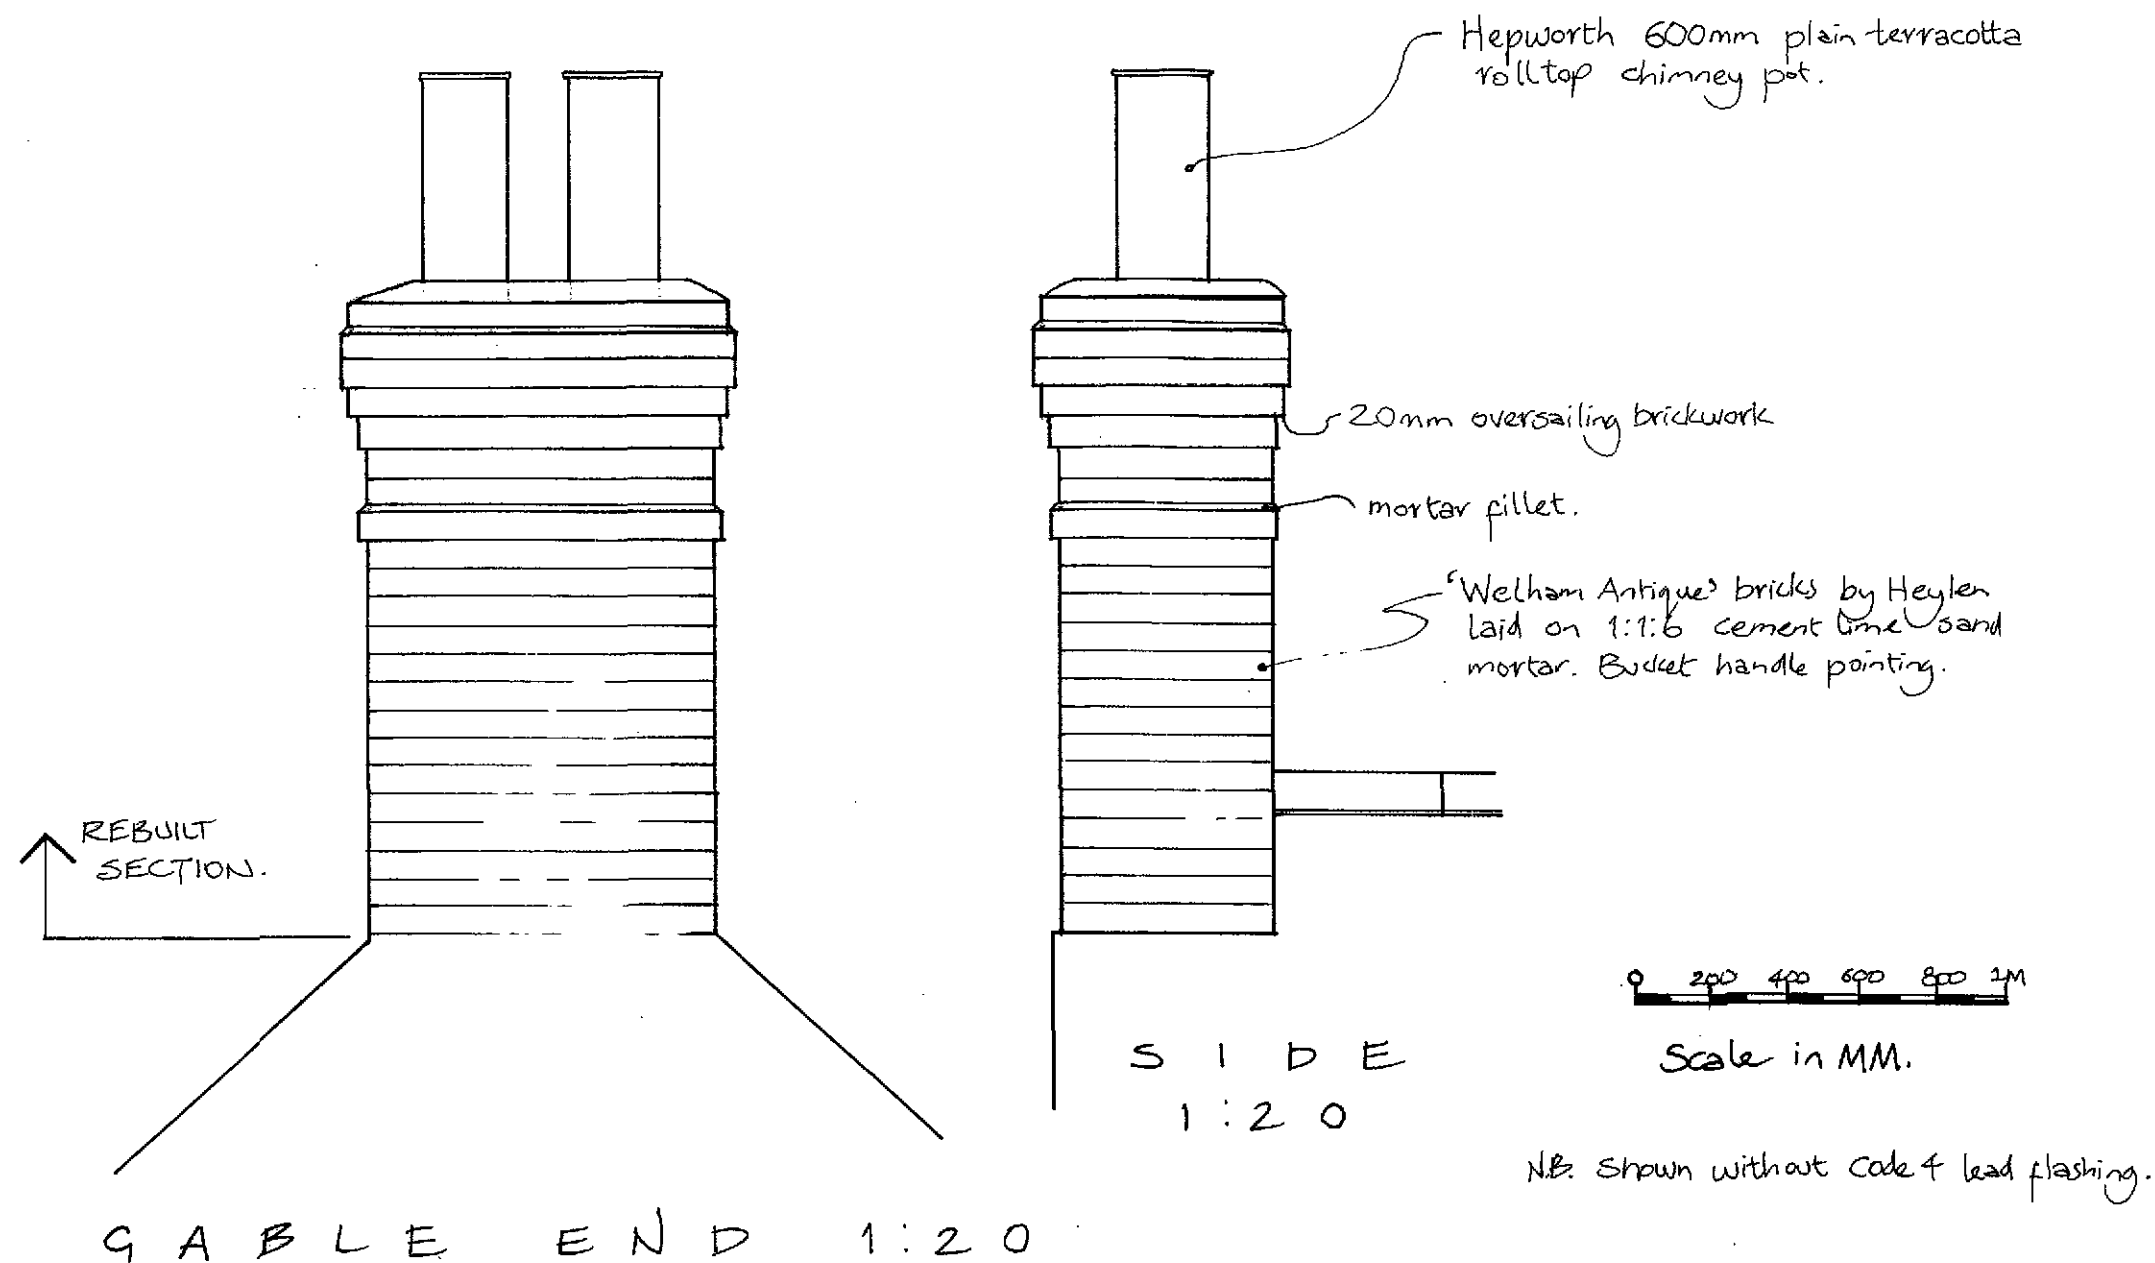

PROPOSED ELEVATIONS OF CHIMNEY STACKS TO GEORGIAN SECTION
GLEN HOUSE · GLENSIDE SOUTH · PINCHBECK WEST · SPALDING · LINCOLNSHIRE.