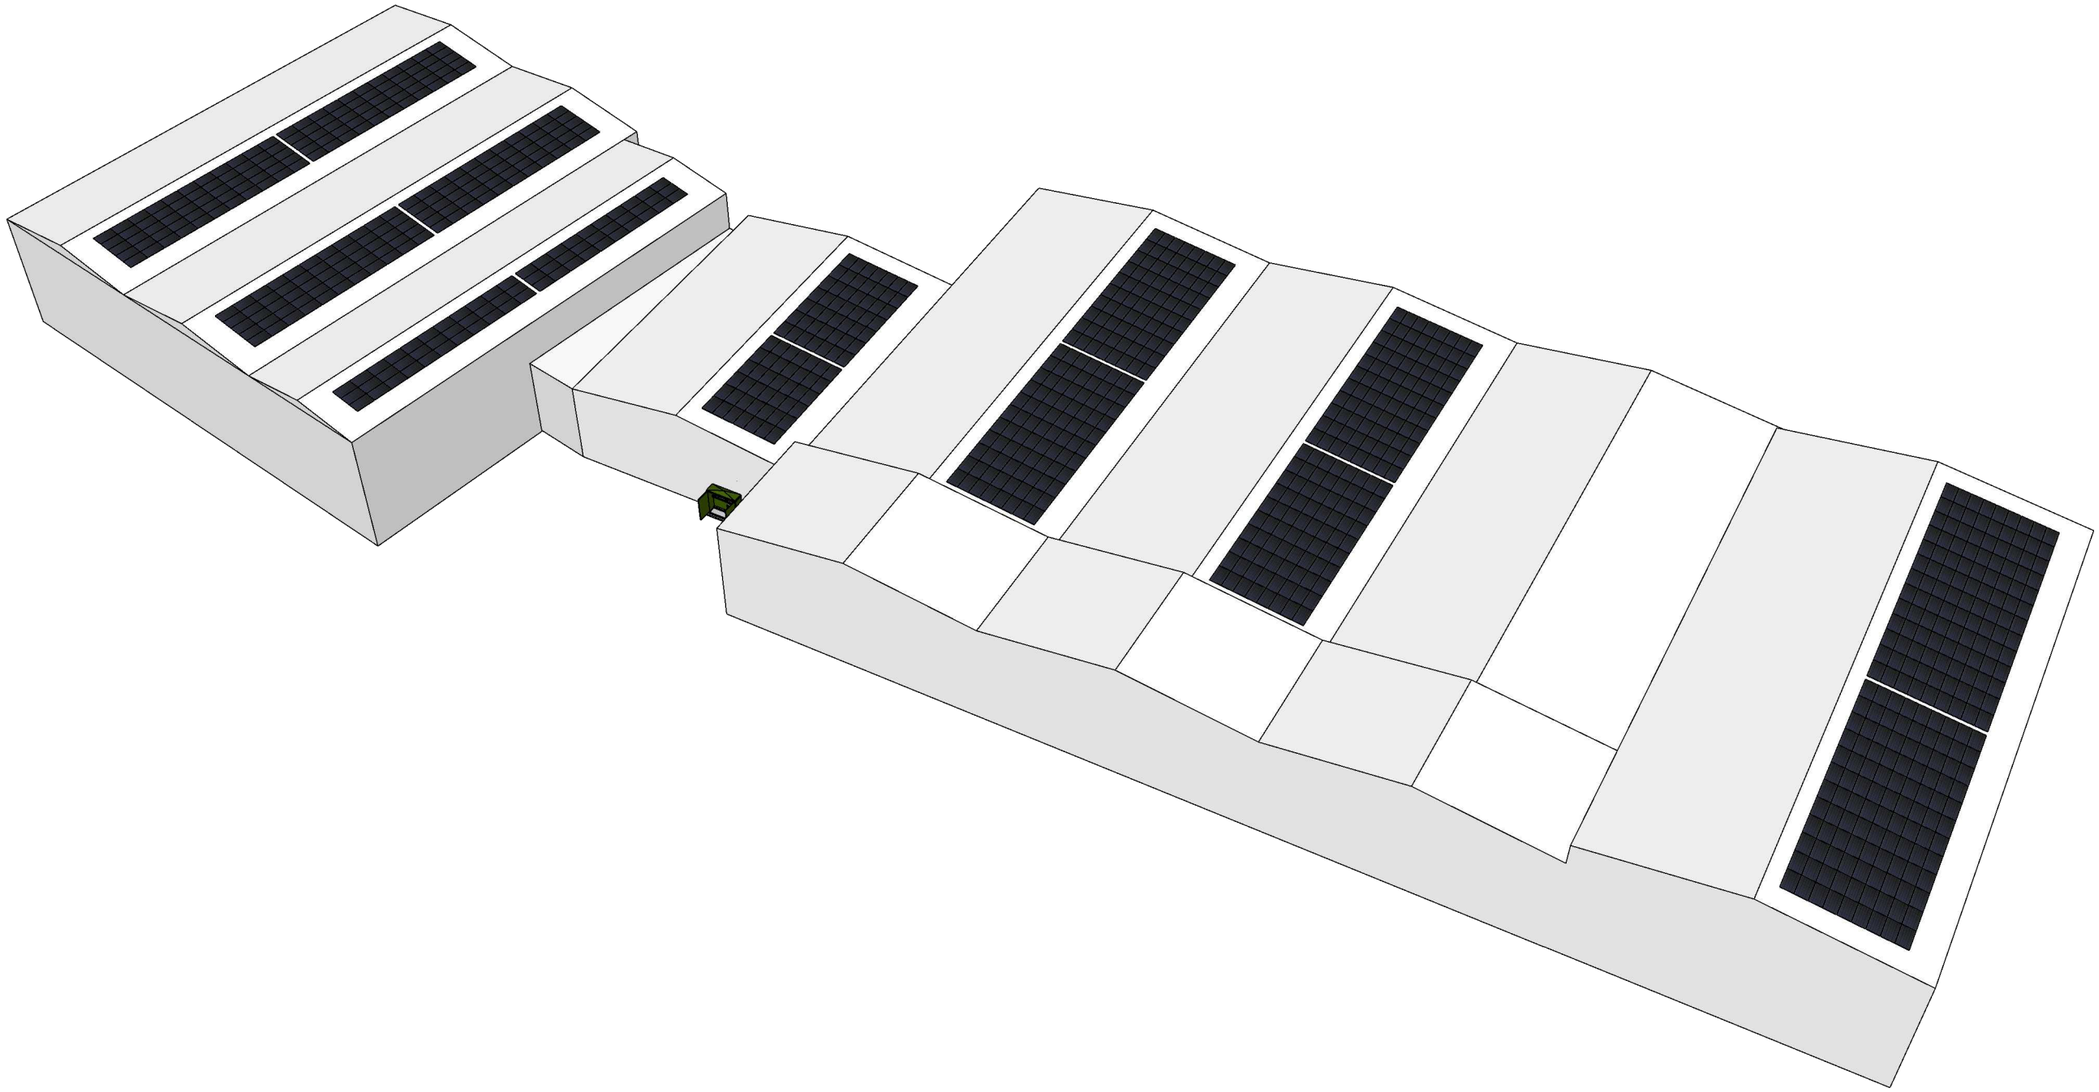


1:NTS@A3

DRAWING STATUS	DD/MM/YY
ISSUED FOR INFORMATION	
ISSUED FOR TENDER	
ISSUED FOR COMMENT	
ISSUED FOR APROVAL	01/08/2021
ISSUED FOR CONSTRUCTION	
ISSUED AS INSTALLED	

	REVISIONS	
	DD/MM/YY	REMARKS
1	__/__/__	...
2	__/__/__	...
3	__/__/__	...
4	__/__/__	...
5	__/__/__	...

Watt Energy Saver

WORLDWIDE FRUIT

SOLAR PV ISO VIEW

DRAWN BY | CHECKED BY

E-40-02

EQ 3632