


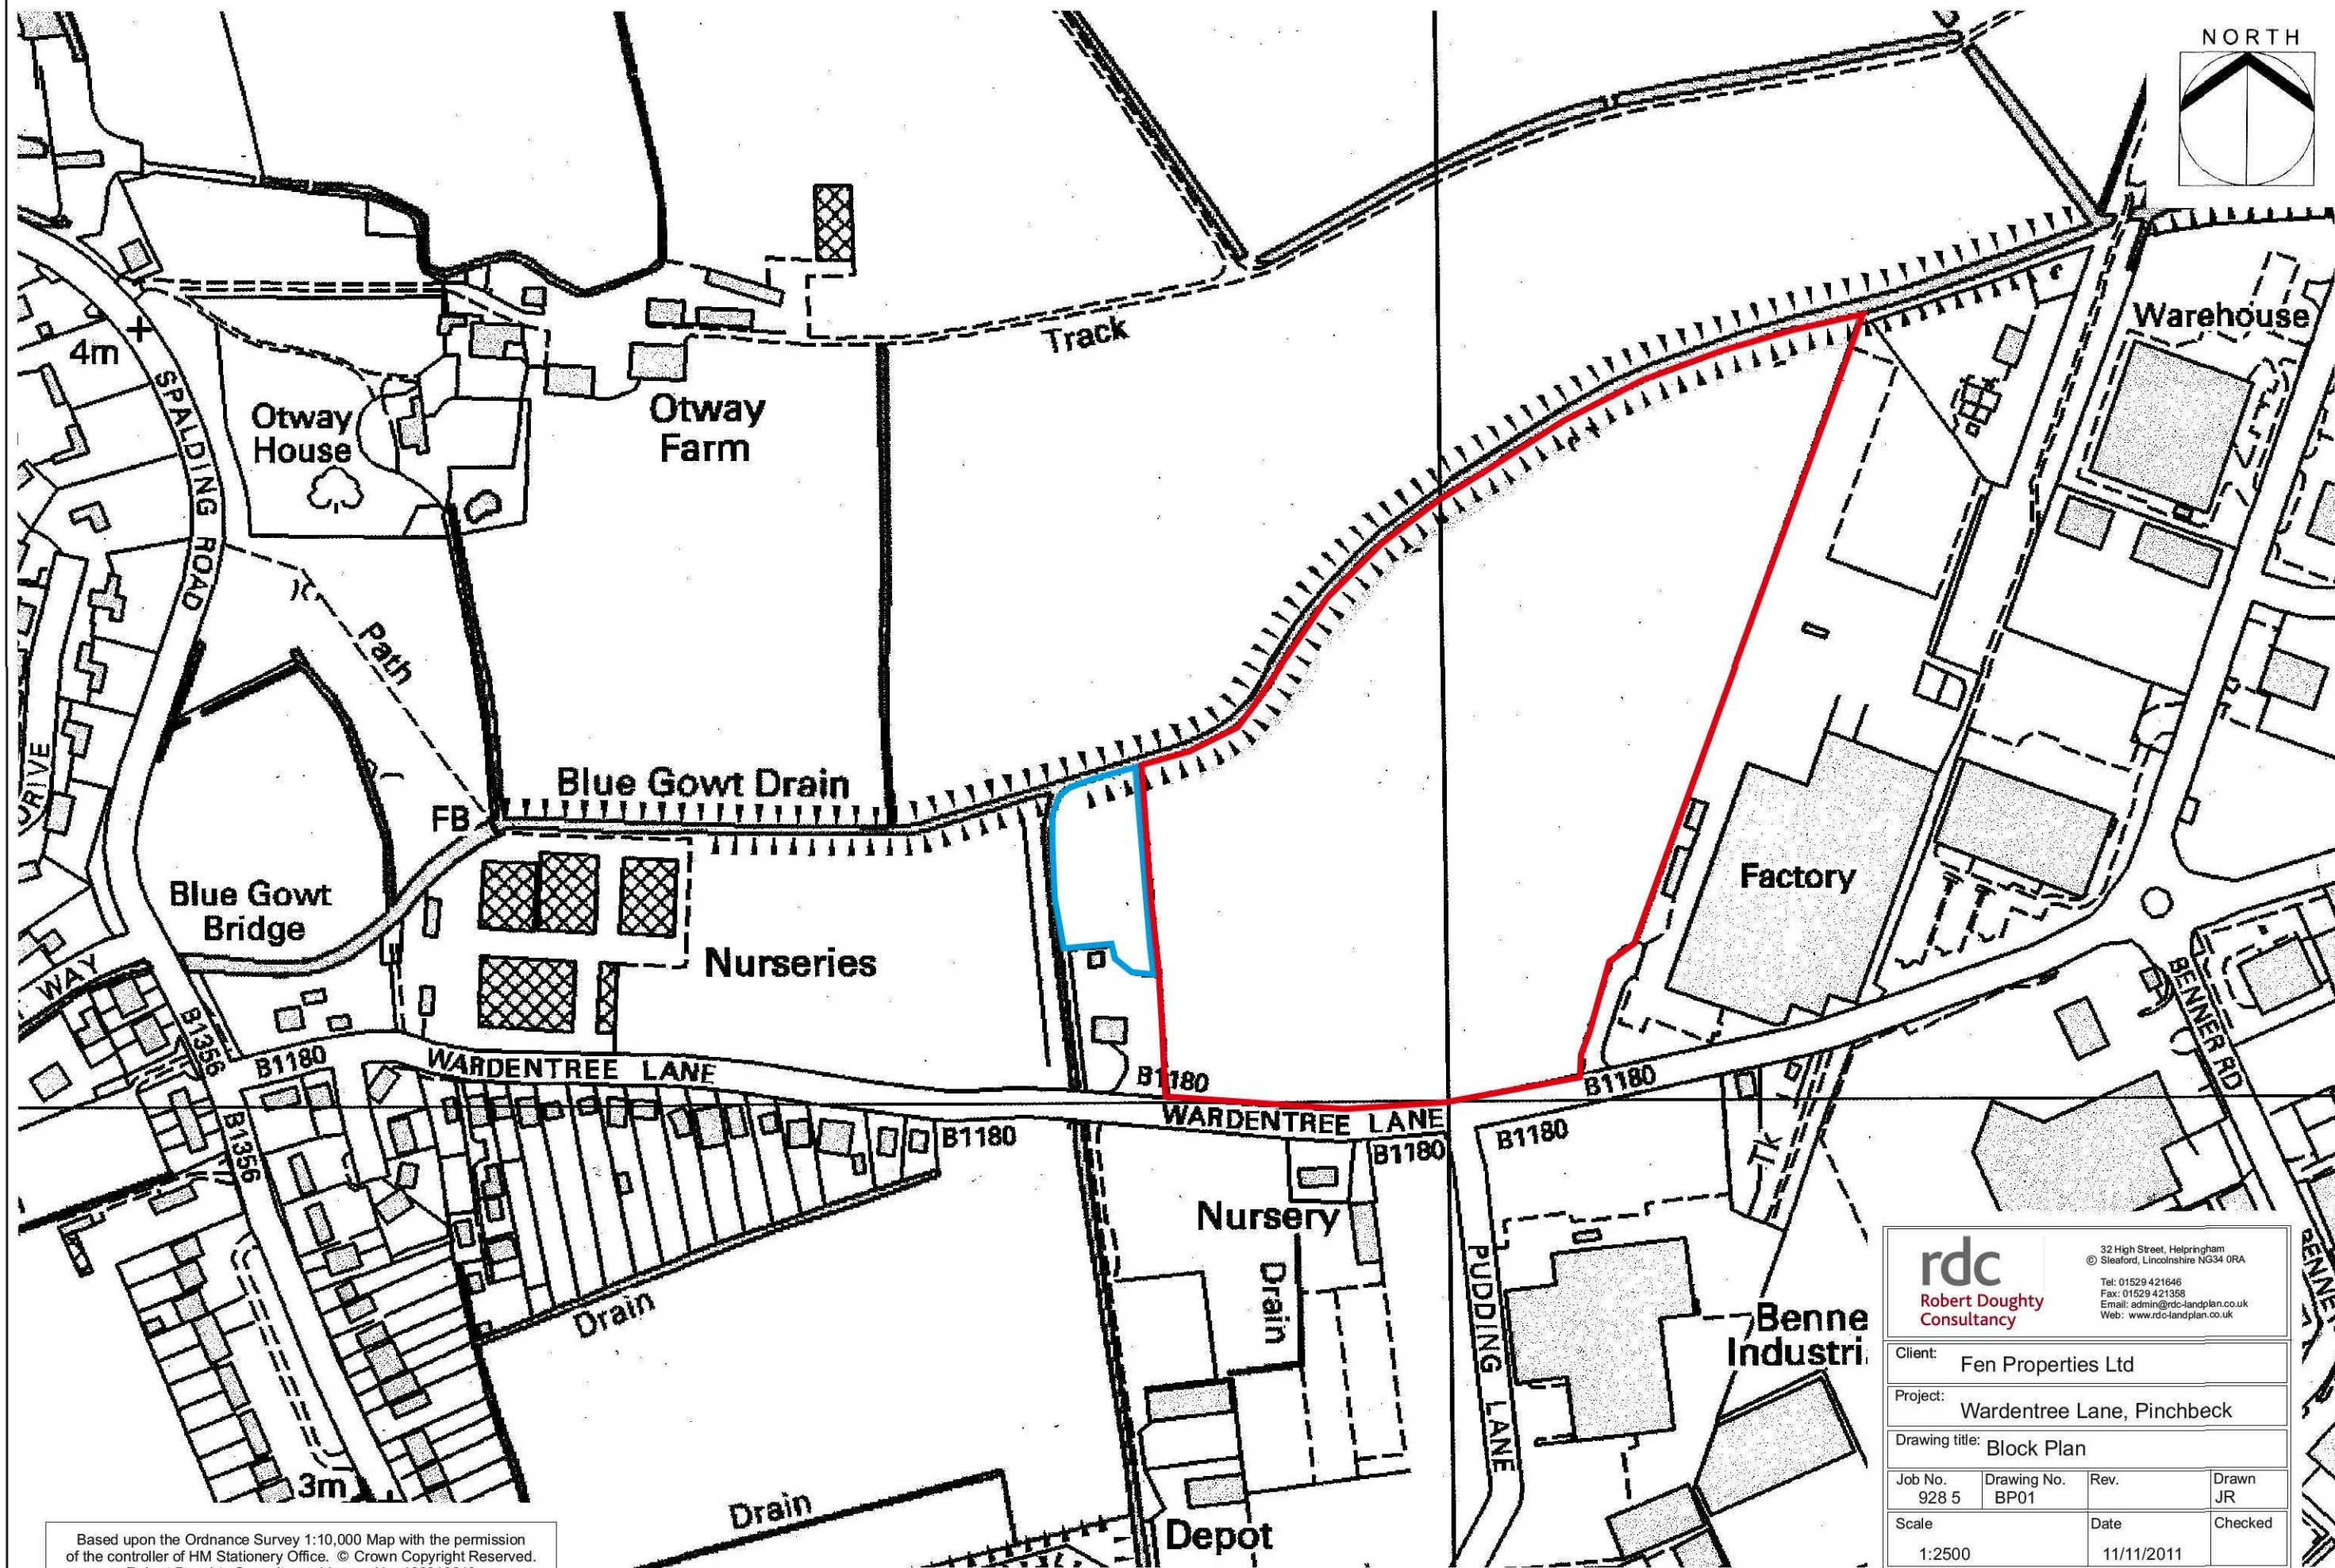

Based upon the Ordnance Survey 1:10,000 Map with the permission of the controller of HM Stationery Office. © Crown Copyright Reserved.  
Robert Doughty Consultancy Licence No. 100010613

**rdc**  
Robert Doughty  
Consultancy

32 High Street, Helpingham  
© Sleaford, Lincolnshire NG34 0RA  
Tel: 01529 421646  
Fax: 01529 421358  
Email: admin@rdc-landplan.co.uk  
Web: www.rdc-landplan.co.uk

Client: Fen Properties Ltd

Project: Wardentree Lane, Pinchbeck

Drawing title: Block Plan

|                  |                     |         |             |
|------------------|---------------------|---------|-------------|
| Job No.<br>928 5 | Drawing No.<br>BP01 | Rev.    | Drawn<br>JR |
| Scale<br>1:2500  | Date<br>11/11/2011  | Checked |             |

DO NOT SCALE from this drawing. All measurements should be checked against on site conditions and any discrepancies should be brought to the attention of the Robert Doughty Consultancy.