
4'6" post + rail fence around whole of site.

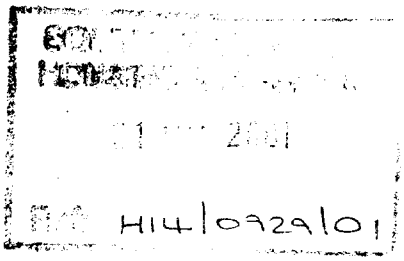


From house 11 M.

From Road 8 m.

From Dyke 4 M.

300 M lime Stone
150 mil Sand.
Rubber topping.

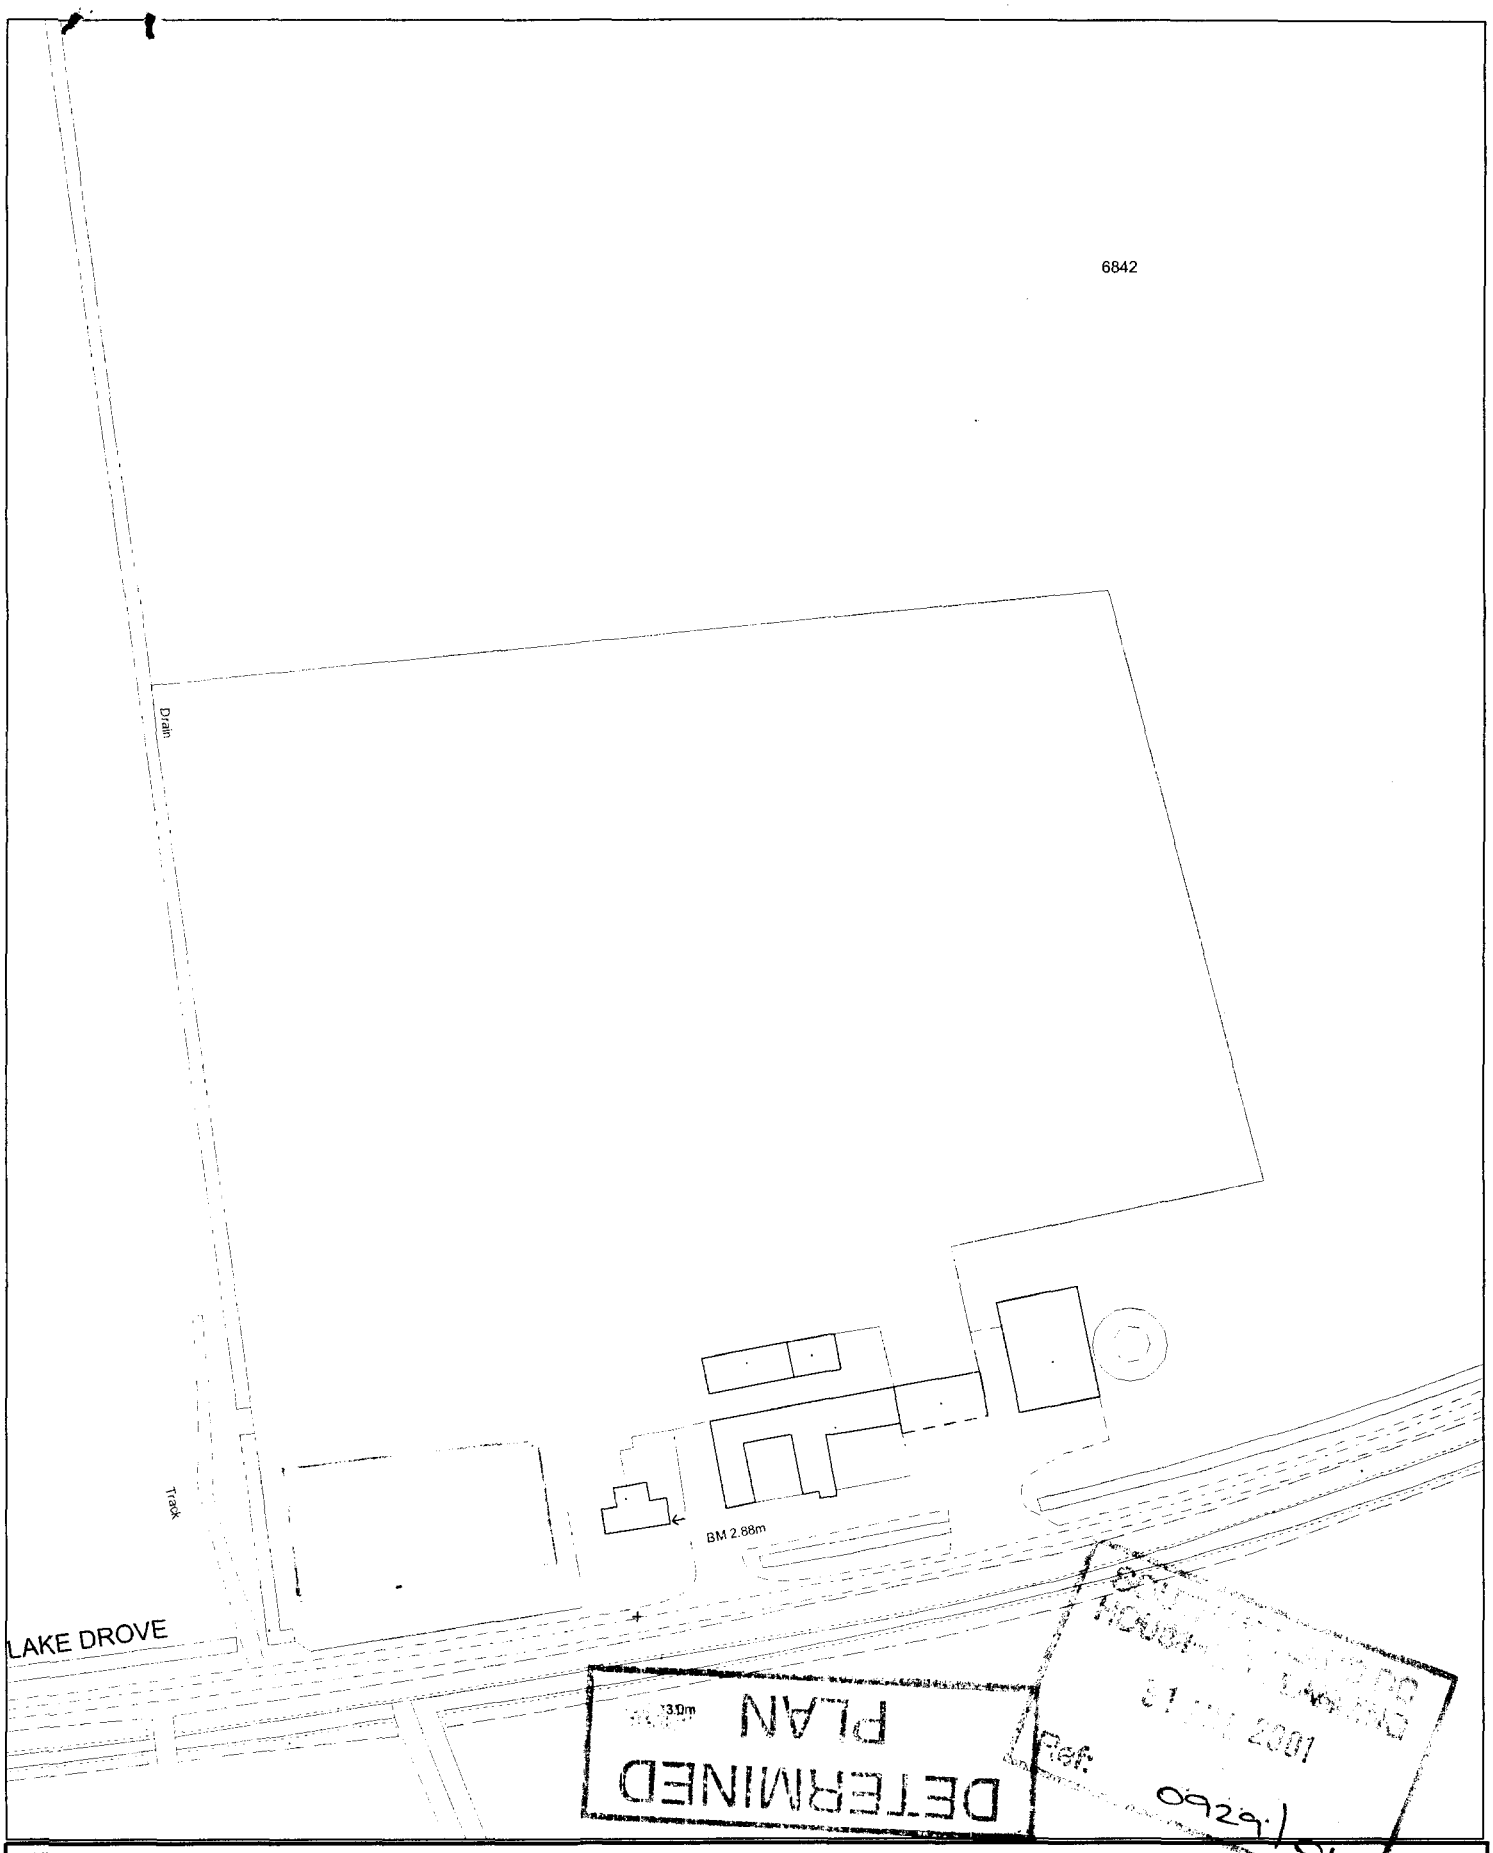

This copy has been produced specifically for the map return scheme purposes only. No further copies may be made.

Scale: 1:1250

Council Offices, Priory Road, Spalding,
Lincolnshire PE11 2XE

This map is reproduced from Ordnance Survey material with permission of Ordnance Survey on behalf of Her Majesty's Stationery Office (c) Crown copyright. Unauthorised reproduction *infringes Crown copyright and may lead to prosecution or civil proceedings.* South Holland District Council LA079413 2001