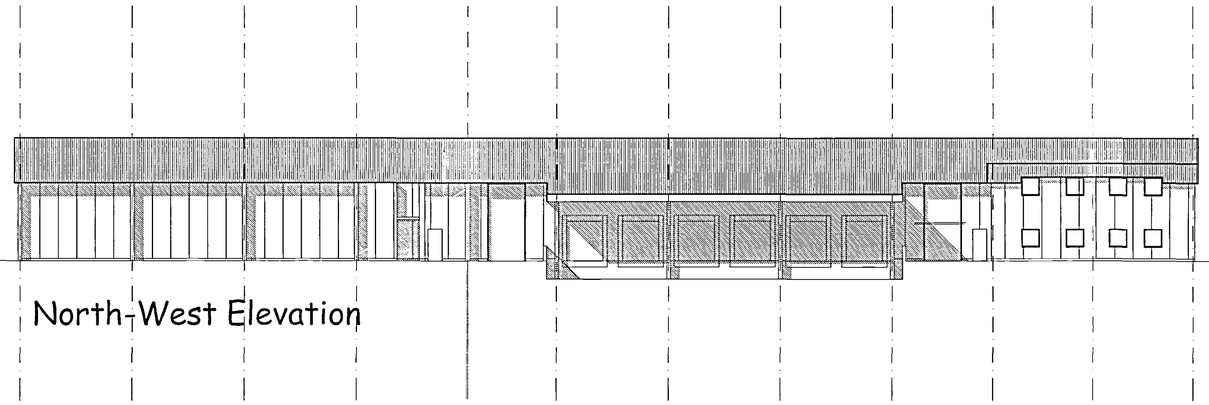

North-West Elevation

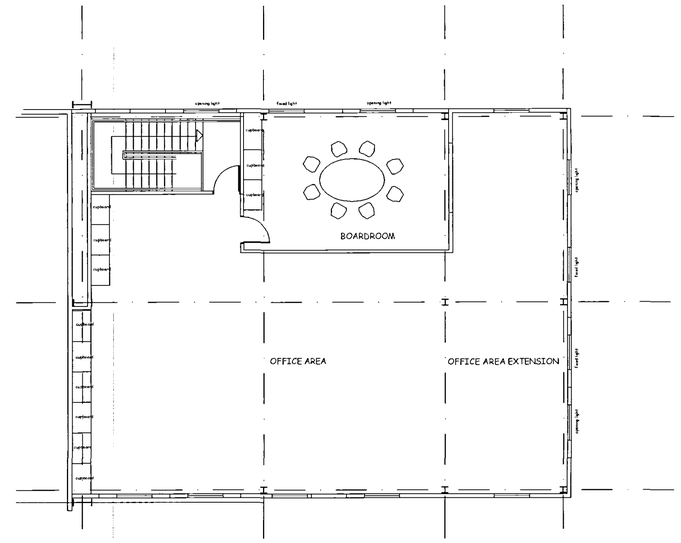

UPPER FLOOR

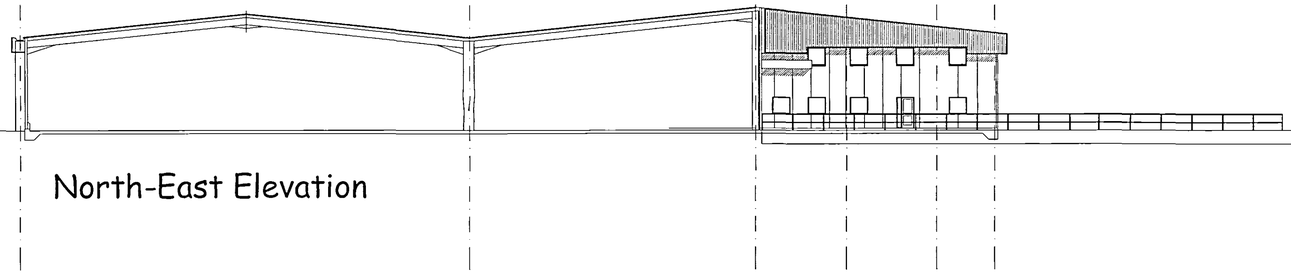

North-East Elevation

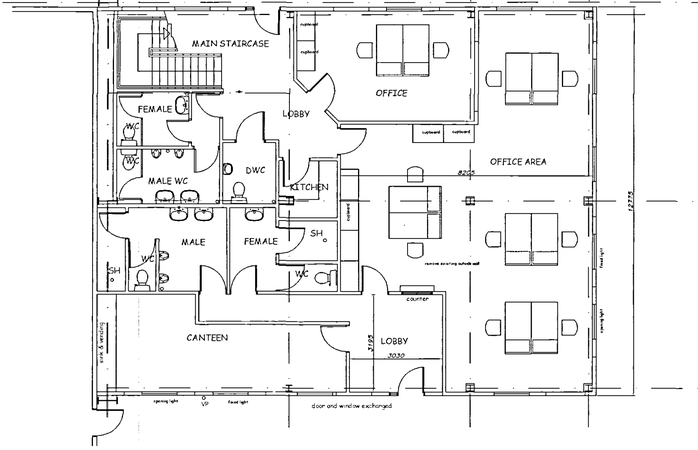

GROUND FLOOR

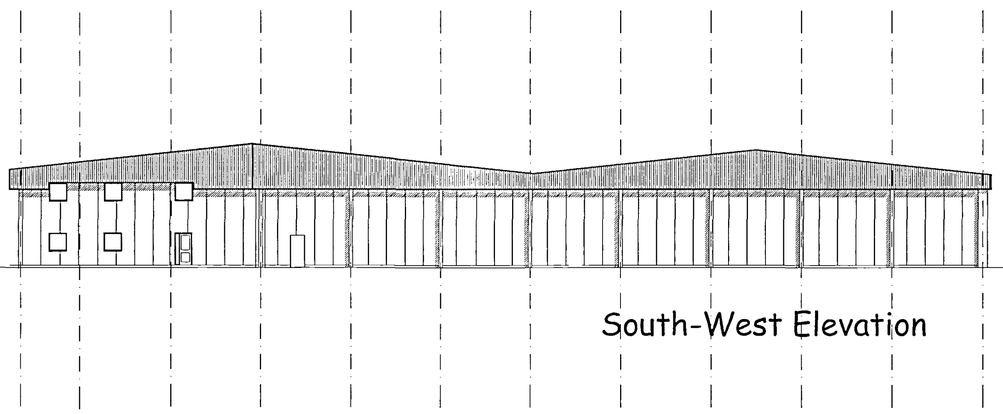

South-West Elevation

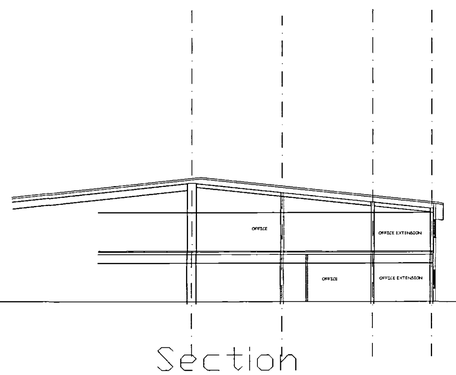

Section

DETERMINEL PLAN

Planning Department
12 JUL 2005
Ref: 0935/05

DC ARCHITECTURAL SOLUTIONS LTD
ARCHITECTURAL AND PLANNING SERVICES
26,SOUTHGATE, SLEAFORD,LINCOLNSHIRE, NG34 7RY
TEL NO. 01529 309611. FAX NO 01529 309612
E-mail - dcarchitectural@btconnect.com

Client: Freshlinc Limited

Project: Alterations and Extensions to Offices
Wardentree Park, Pinchbeck, Spalding, Lincs.

Drawing Title: Office extension
(Scheme A)

Drawing number: dc044:F:15

Scale: 1:100 & 1:200 Drawn: CPD

Date: Feb 05 Checked:

Revision: