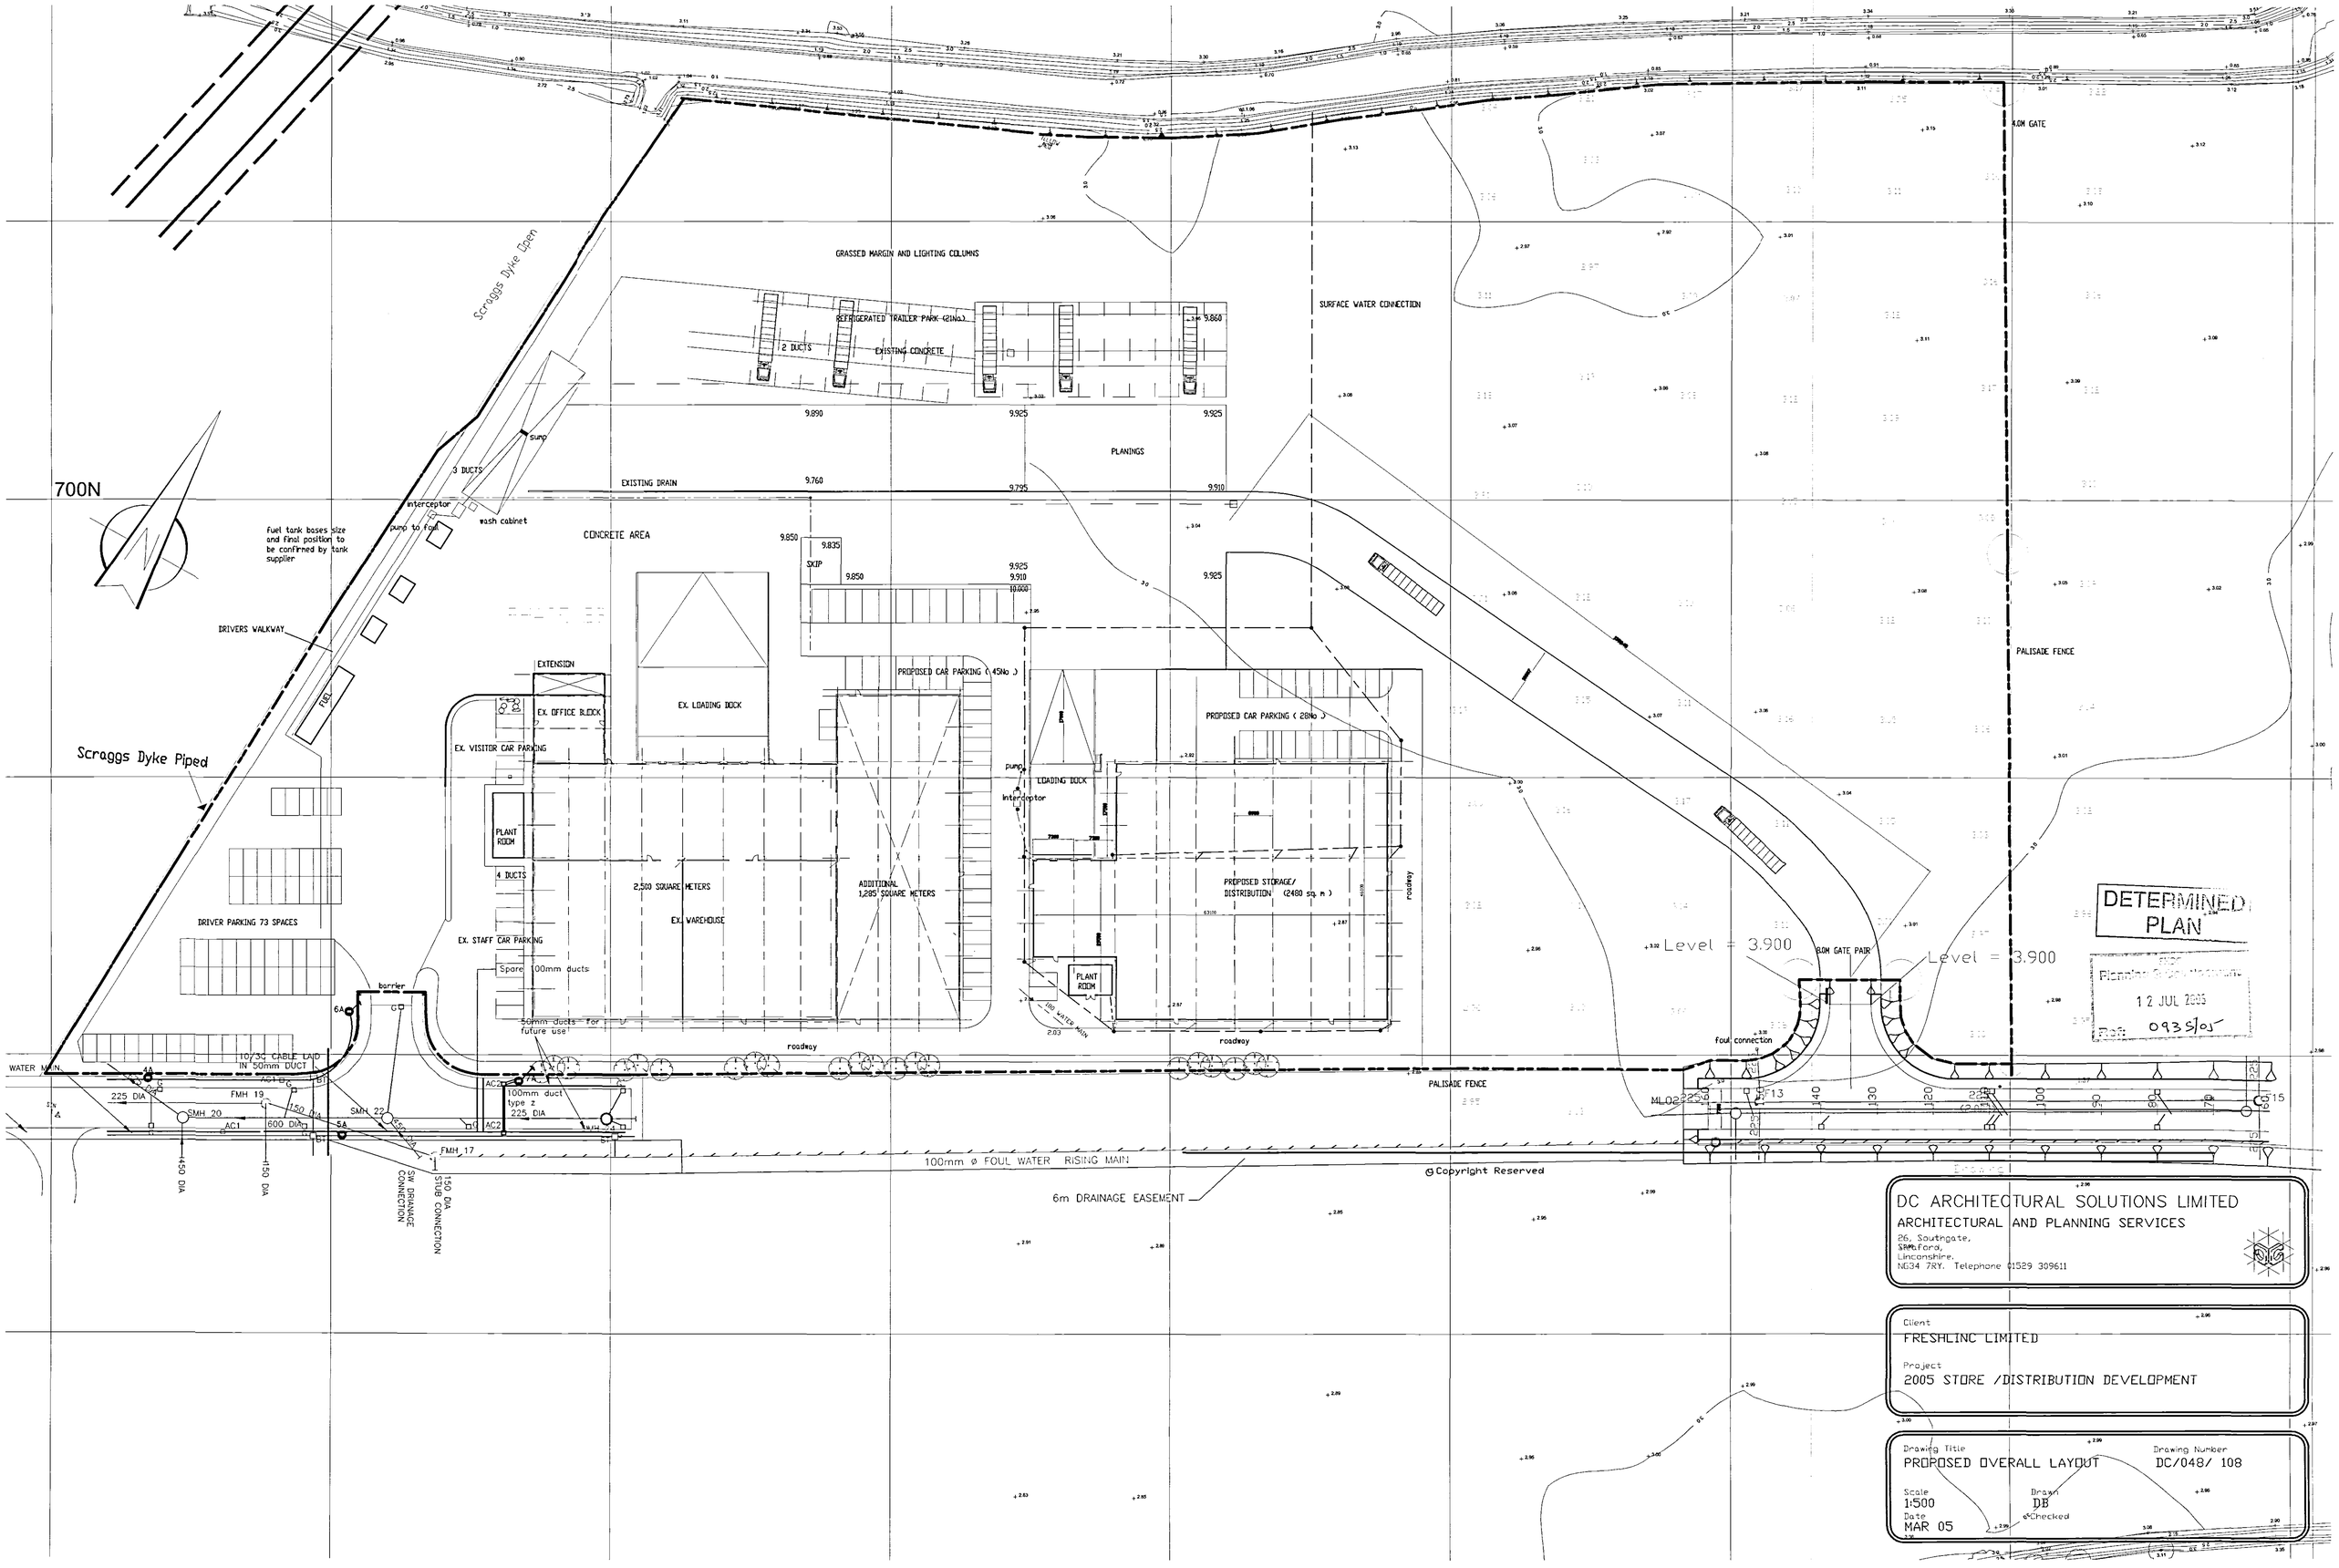

DC ARCHITECTURAL SOLUTIONS LIMITED
ARCHITECTURAL AND PLANNING SERVICES
26, Southgate,
Sleaford,
Lincolnshire.
NG34 7RY. Telephone 01529 309611

Client
FRESHLINC LIMITED

Project
2005 STORE /DISTRIBUTION DEVELOPMENT

Drawing Title
PROPOSED OVERALL LAYOUT

Drawing Number
DC/048/ 108

Scale
1:500

Drawn
DB

Date
MAR 05

Checked