



Your Sketch Plan - see Example overleaf

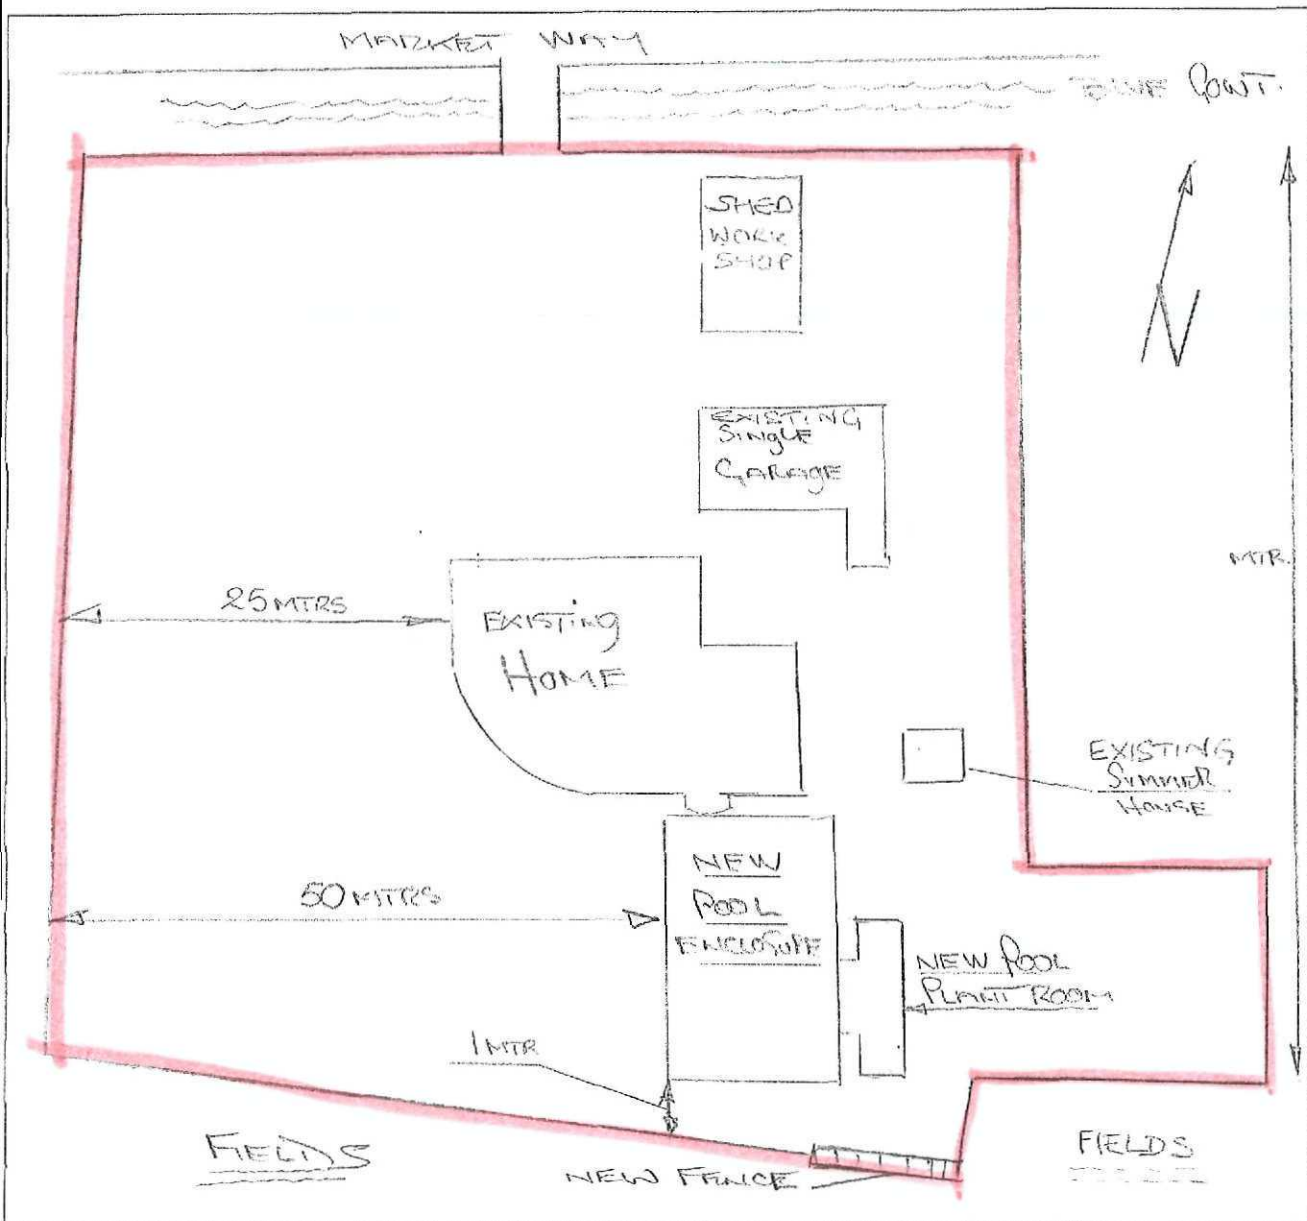


- A Show distance between new outbuilding and the property boundaries.
- B Show distance between new outbuilding/extension and the existing home.
- C Position and height of boundary fence/wall (if one is proposed).
- D Show distance between new extension and the property boundaries.
- E Position of new access (if one is proposed).
- F Position of any trees that may be affected.

30/10/2003


0935 09

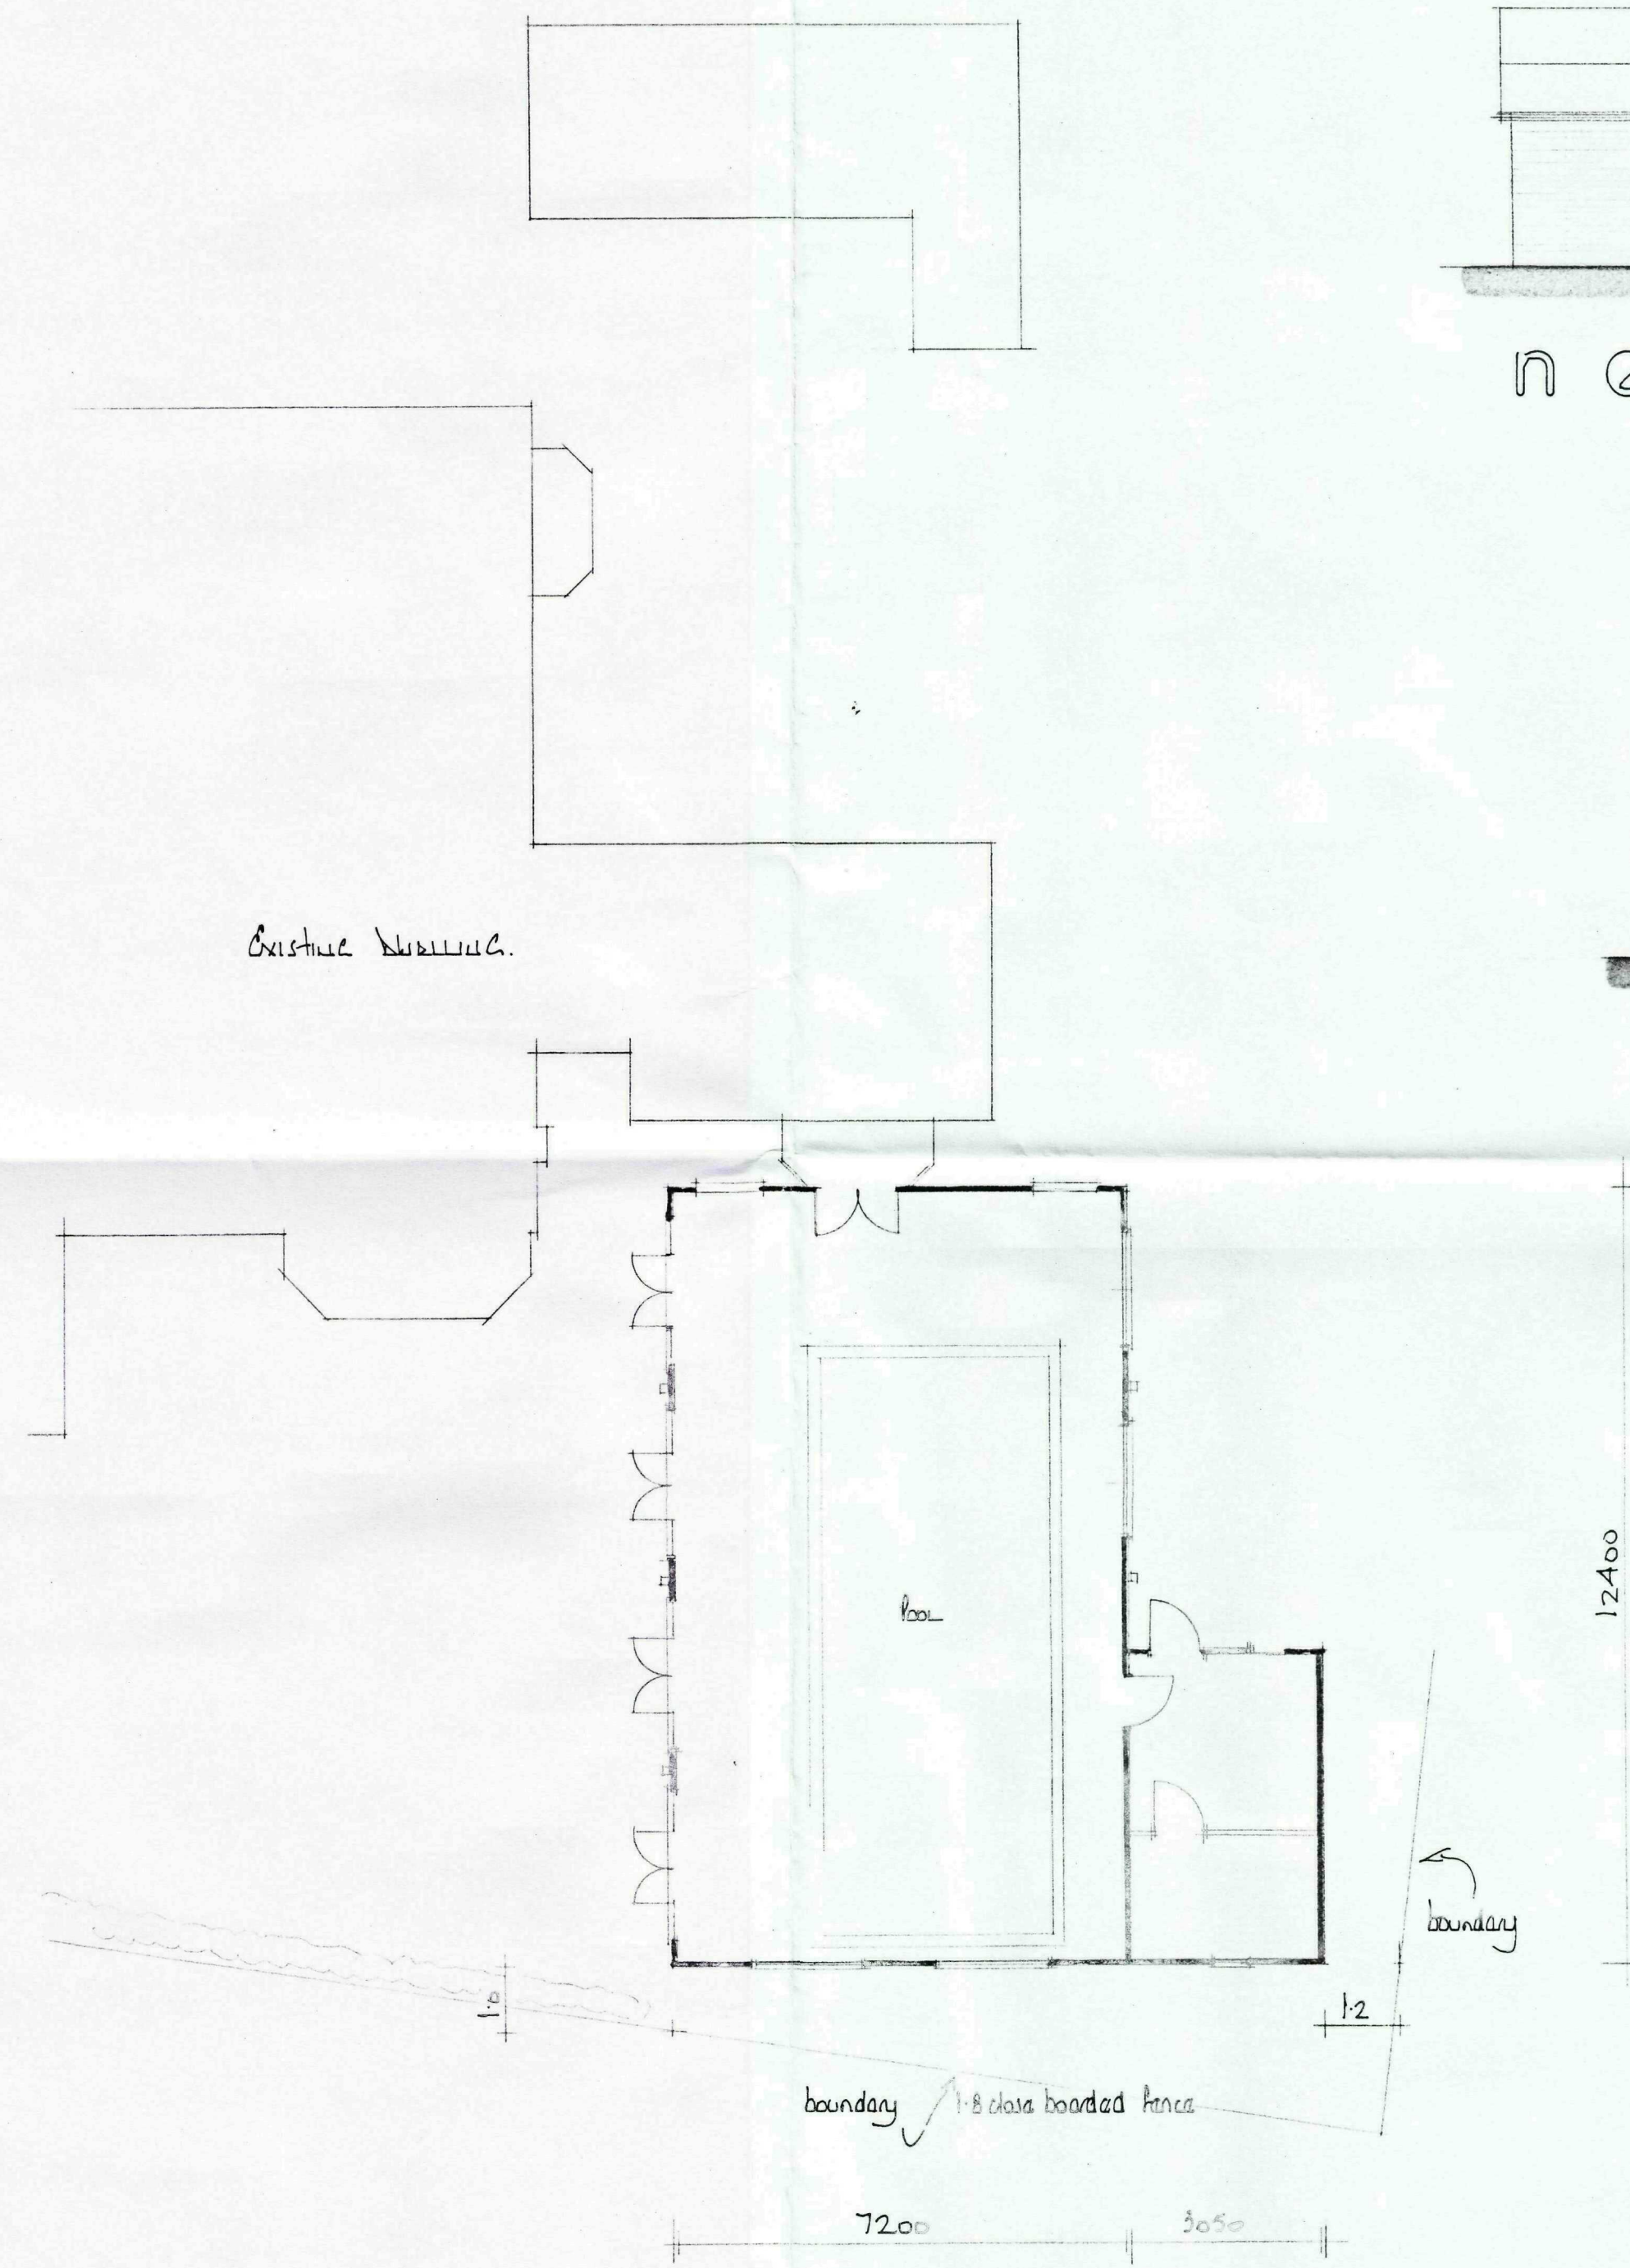


floor pl

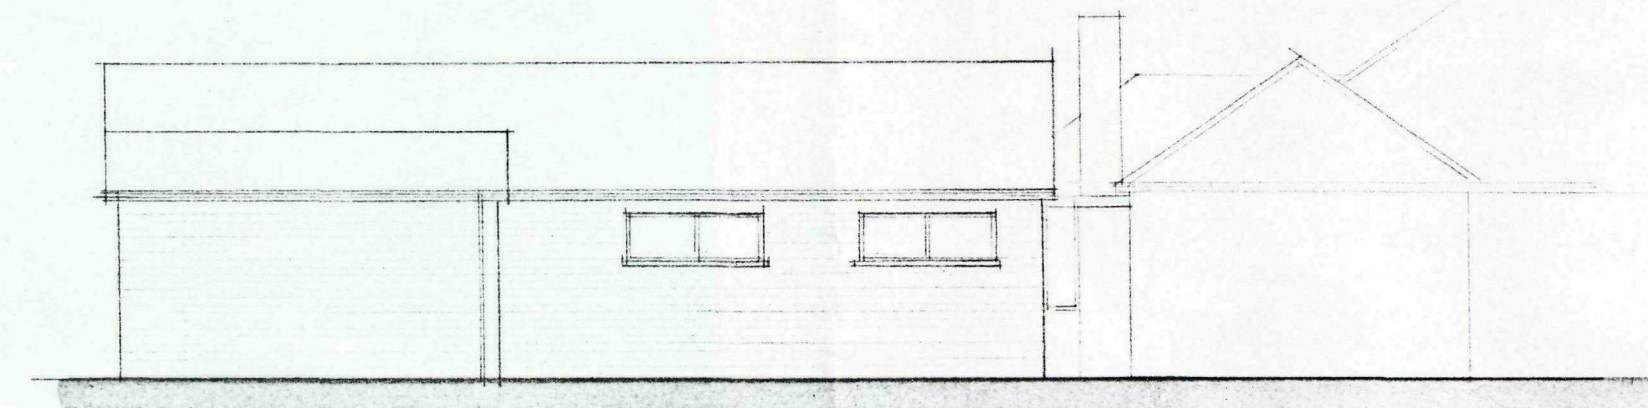


n east

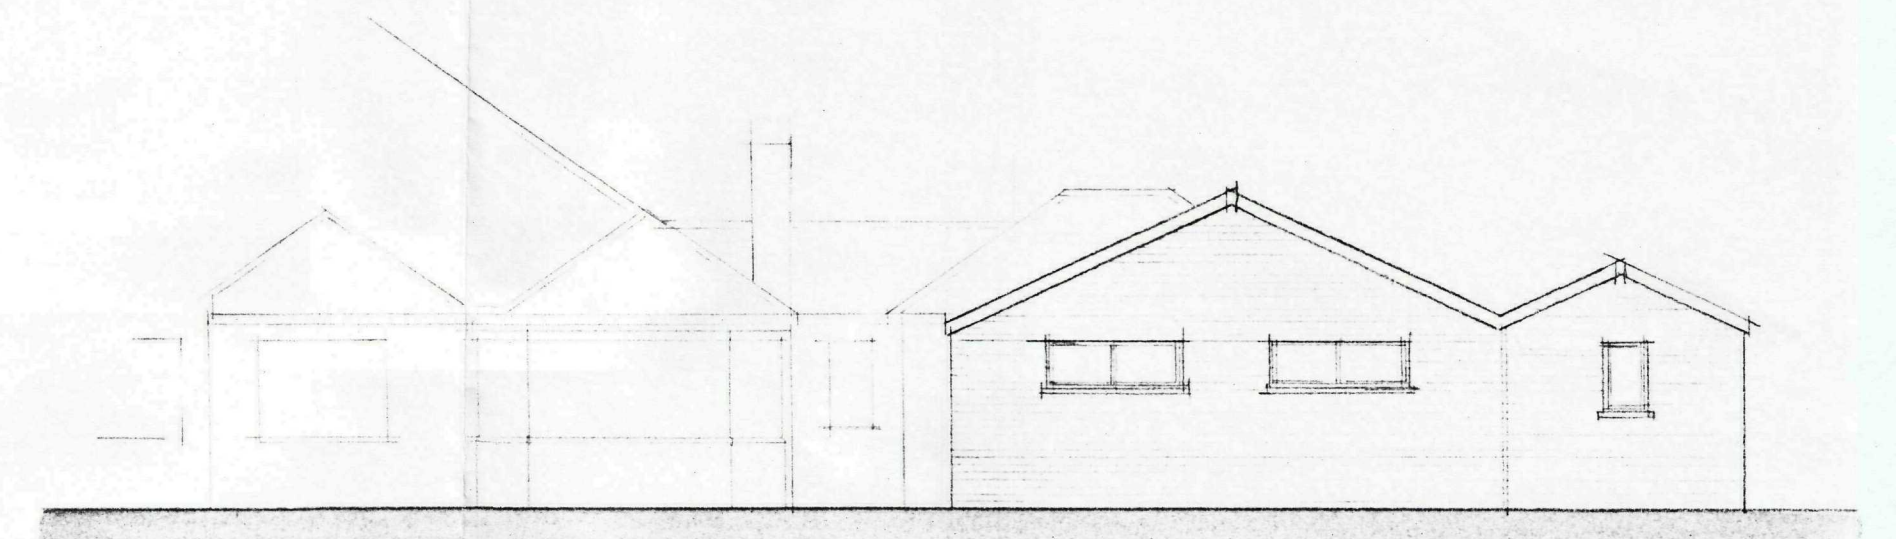

s east

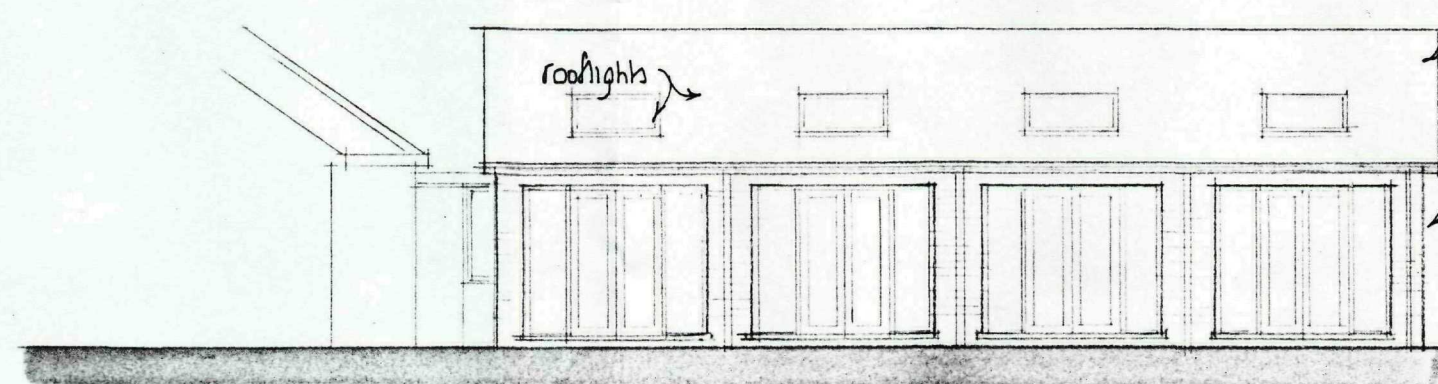

s west

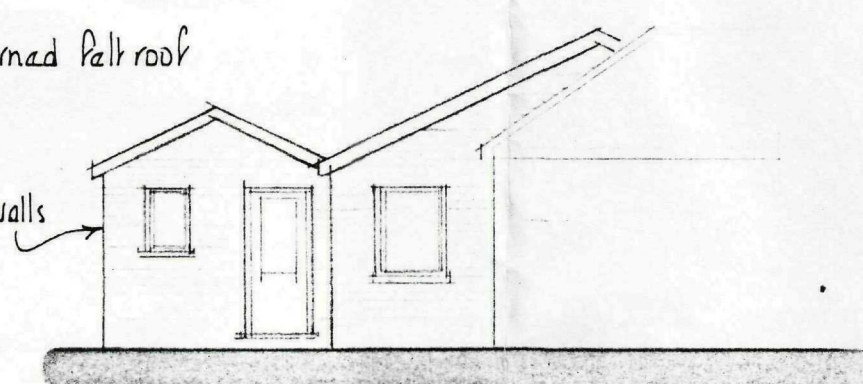

n west

Shingle patterned felt roof

Natural pine walls

rooflights

EAST MIDLANDS DESIGN ASSOC.

Architectural Consultants

Willow Lodge
Horseshoe Road
Spalding
Lines
PE11 3JA

Tel/fax :- 01775 767968
E-mail :- willowlodge@talktalk.net
Mobile phone :- 07710815044

Client


MR C & MRS L HOWITT

Project

Proposed 31mm x 40mm Pvc Enclosure
At
Willow Lodge
Market Way
Pinebeck. PE11 3JE

Drawing

Plans & Elevations

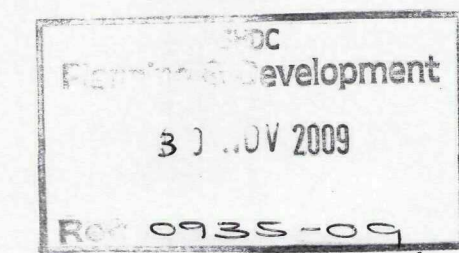

Scale 1:100

Date Nov 09

Drawn ML

Dwg No.

Rev

08/26/01