
L. A. BUILDING DESIGN


Architectural Practice
55 Hannam Boulevard
Spalding Lincolnshire
Telephone Spalding (01775) 711437

REPRODUCED FROM THE ORDNANCE SURVEY 1: 2500 SCALE MAP
WITH THE PERMISSION OF THE CONTROLLER OF HER MAJESTY'S STATIONERY OFFICE
CROWN COPYRIGHT RESERVED

THIS PLAN FOR IDENTIFICATION PURPOSES ONLY

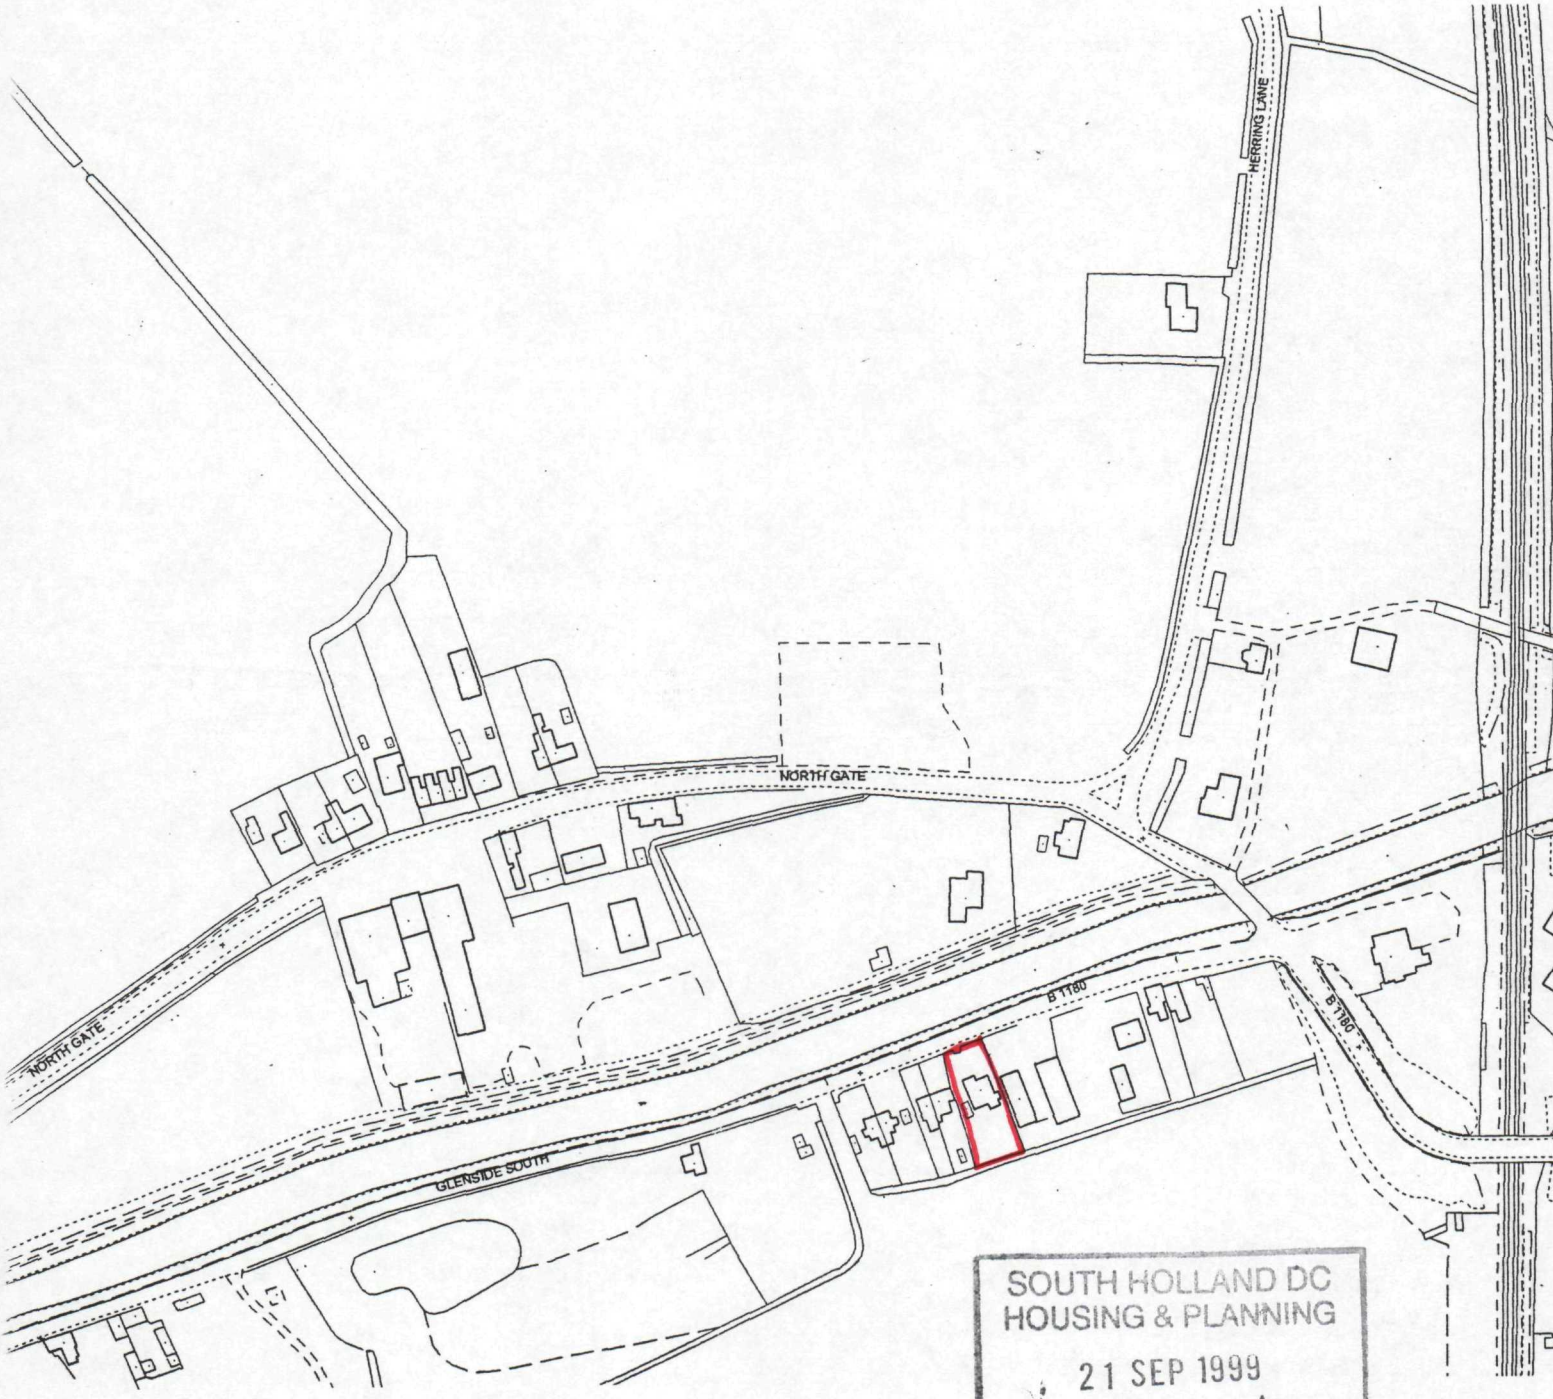

SOUTH HOLLAND DC
HOUSING & PLANNING
21 SEP 1999
Ref: 0938/99
DETERMINED
PLAN

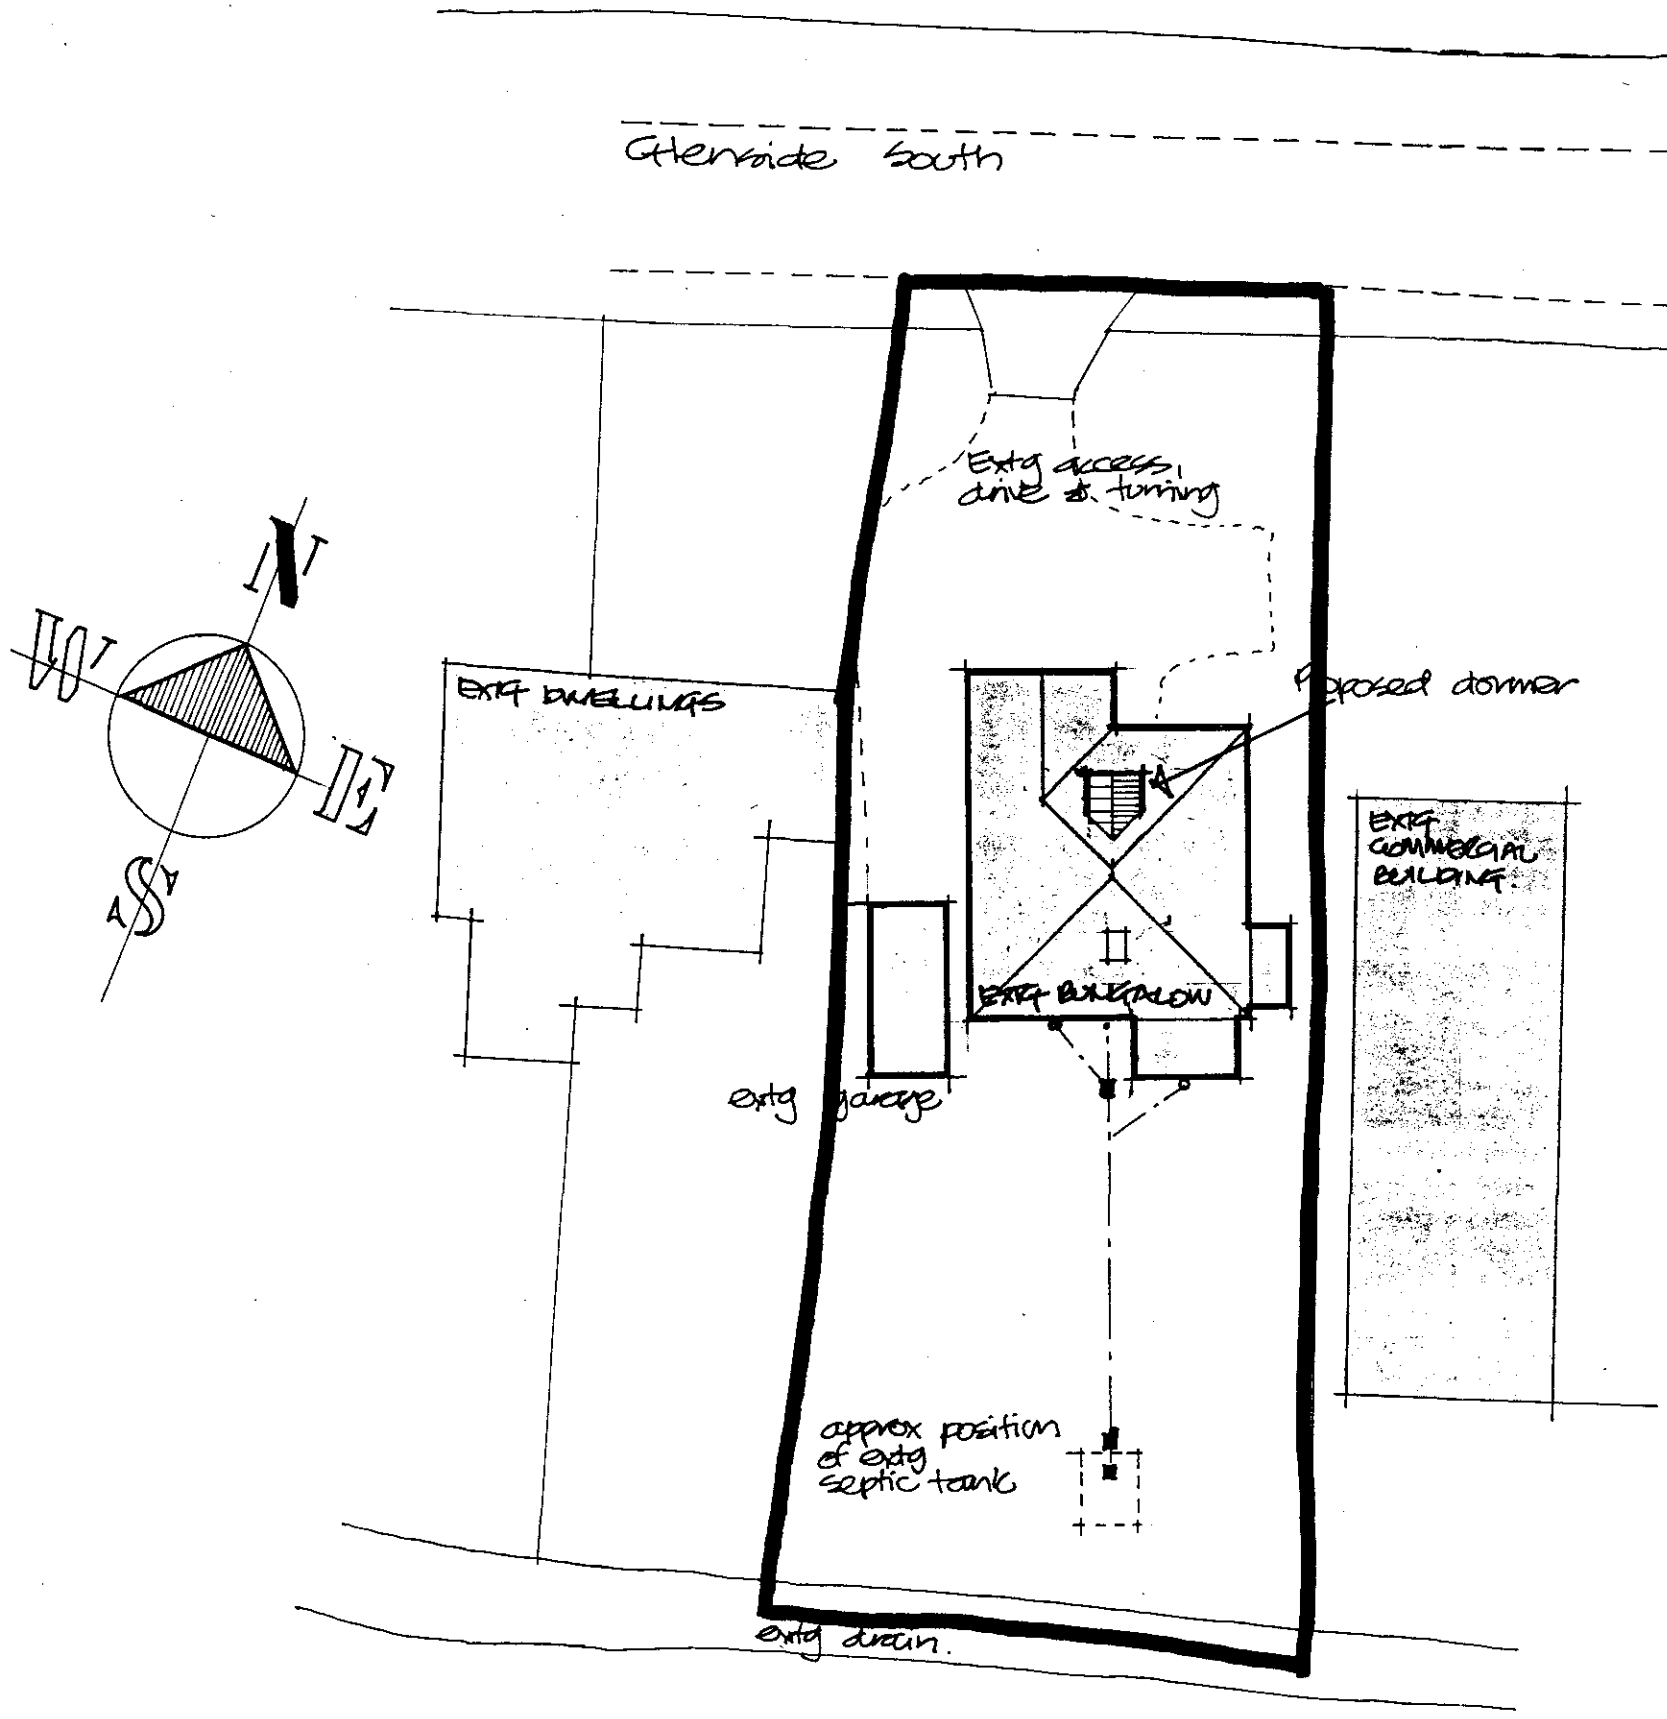

DETERMINED PLAN

SOUTH HOLLAND DC
HOUSING & PLANNING
21 SEP 1999
Ref: 0938/99

THIS DRAWING IS TO BE READ IN CONJUNCTION WITH THE SEPARATE BUILDING REGULATIONS SPECIFICATION NOTES DOCUMENT

ALL DIMENSIONS TO BE CHECKED ON SITE BY BUILDER AND UNDER NO CIRCUMSTANCES SHALL DIMENSIONS BE TAKEN FROM THE DRAWING AND USED FOR TENDERING, ORDERING OR CONSTRUCTION PURPOSES WITHOUT CHECKING THEM ON SITE FIRST

THIS DRAWING IS THE COPYRIGHT OF L A BUILDING DESIGN AND MAY NOT BE COPIED OR REPRODUCED IN ANY FORM WITHOUT EXPRESS CONSENT

L. A. BUILDING DESIGN

Architectural and Surveying Practice

55 Hannam Boulevard
Spalding
Lincolnshire
PE11 1LB

Tel/Fax (01775) 711437

Peter S. Lithgow MCIOB MBIAT
Member of the Chartered Institute of Building and
Member of the British Institute of Architectural Technologists

project
PROPOSED LOFT CONVERSION AT
CHERRYTREE
GLENSIDE SOUTH
PINCHBECK
SPALDING
LINCOLNSHIRE

client
MR & MRS WALTHAM

drawing
BLOCK PLAN

scale
1:250

date
AUG 99

job no
99/22

drg no
02

revisions