




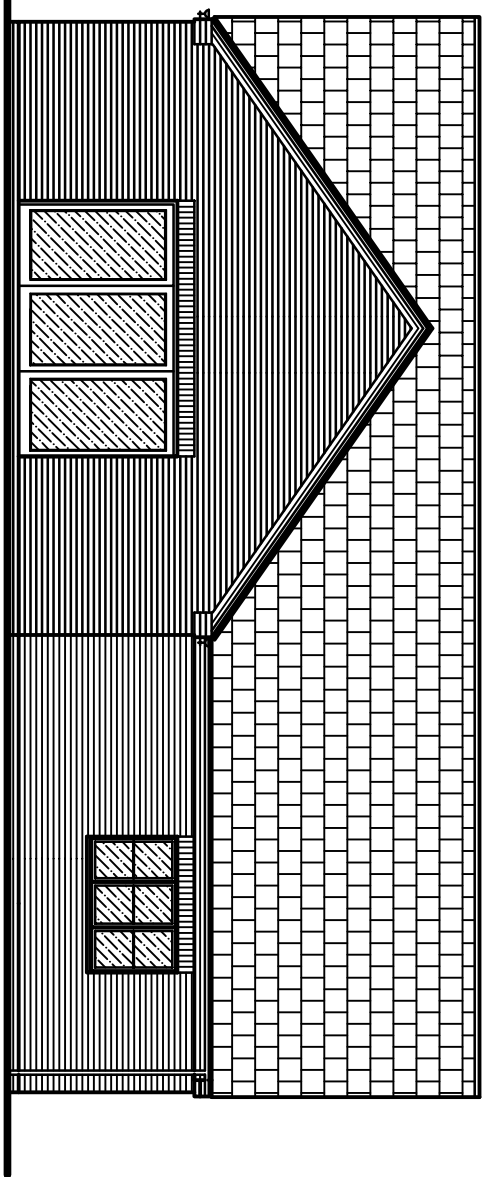


PEAR ELEVATION

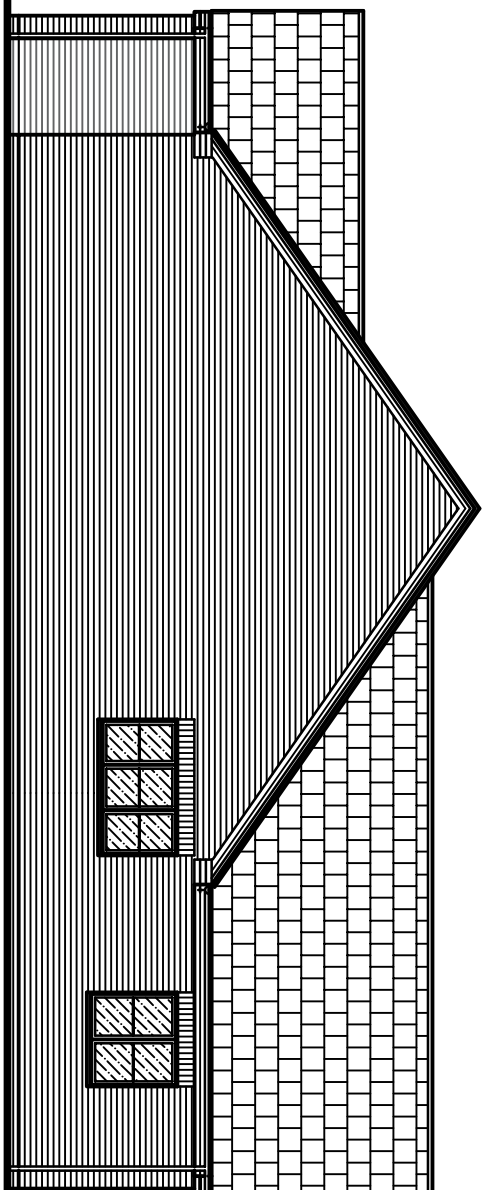


SIDE ELEVATION

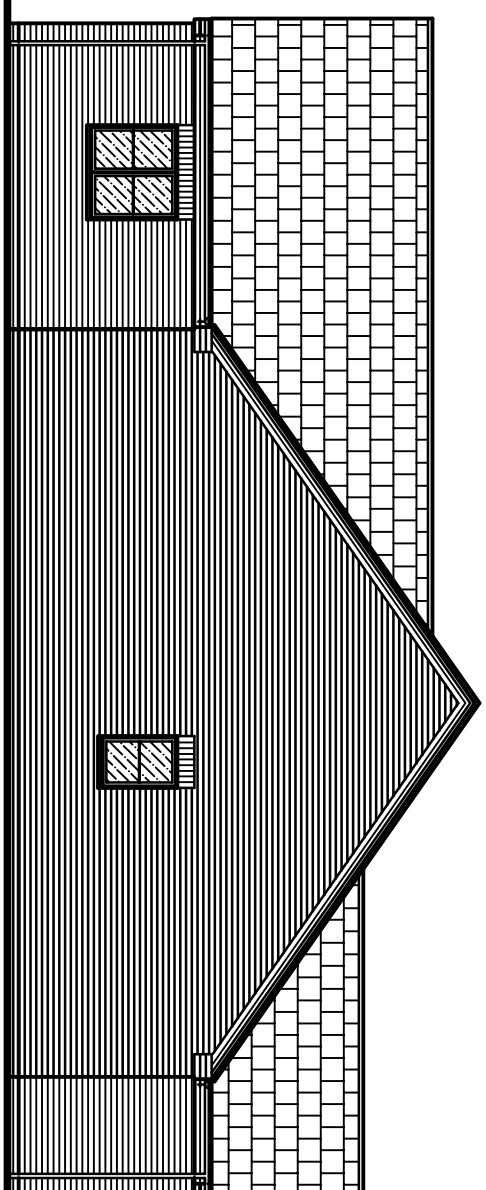



SIDE ELEVATION

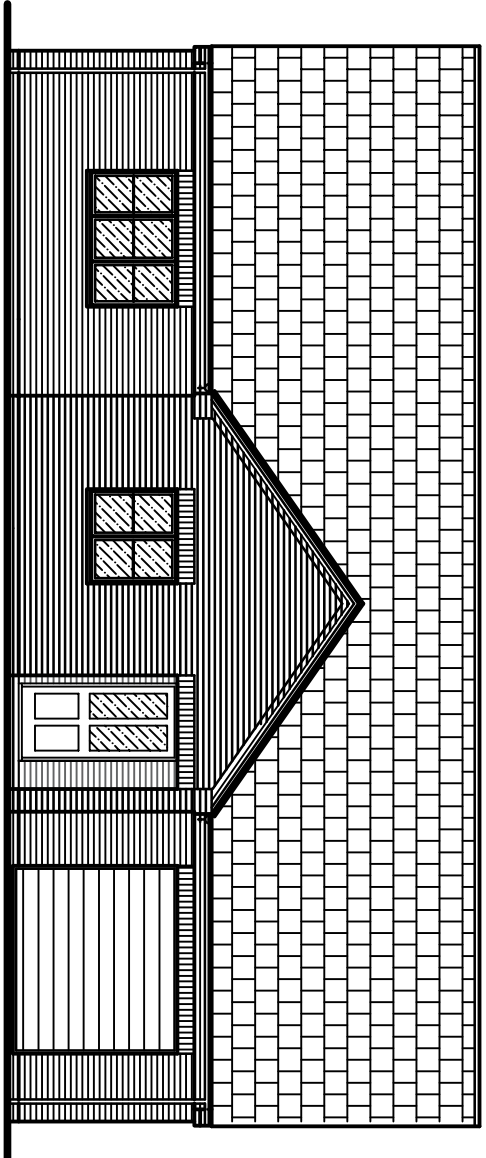

FRONT ELEVATION

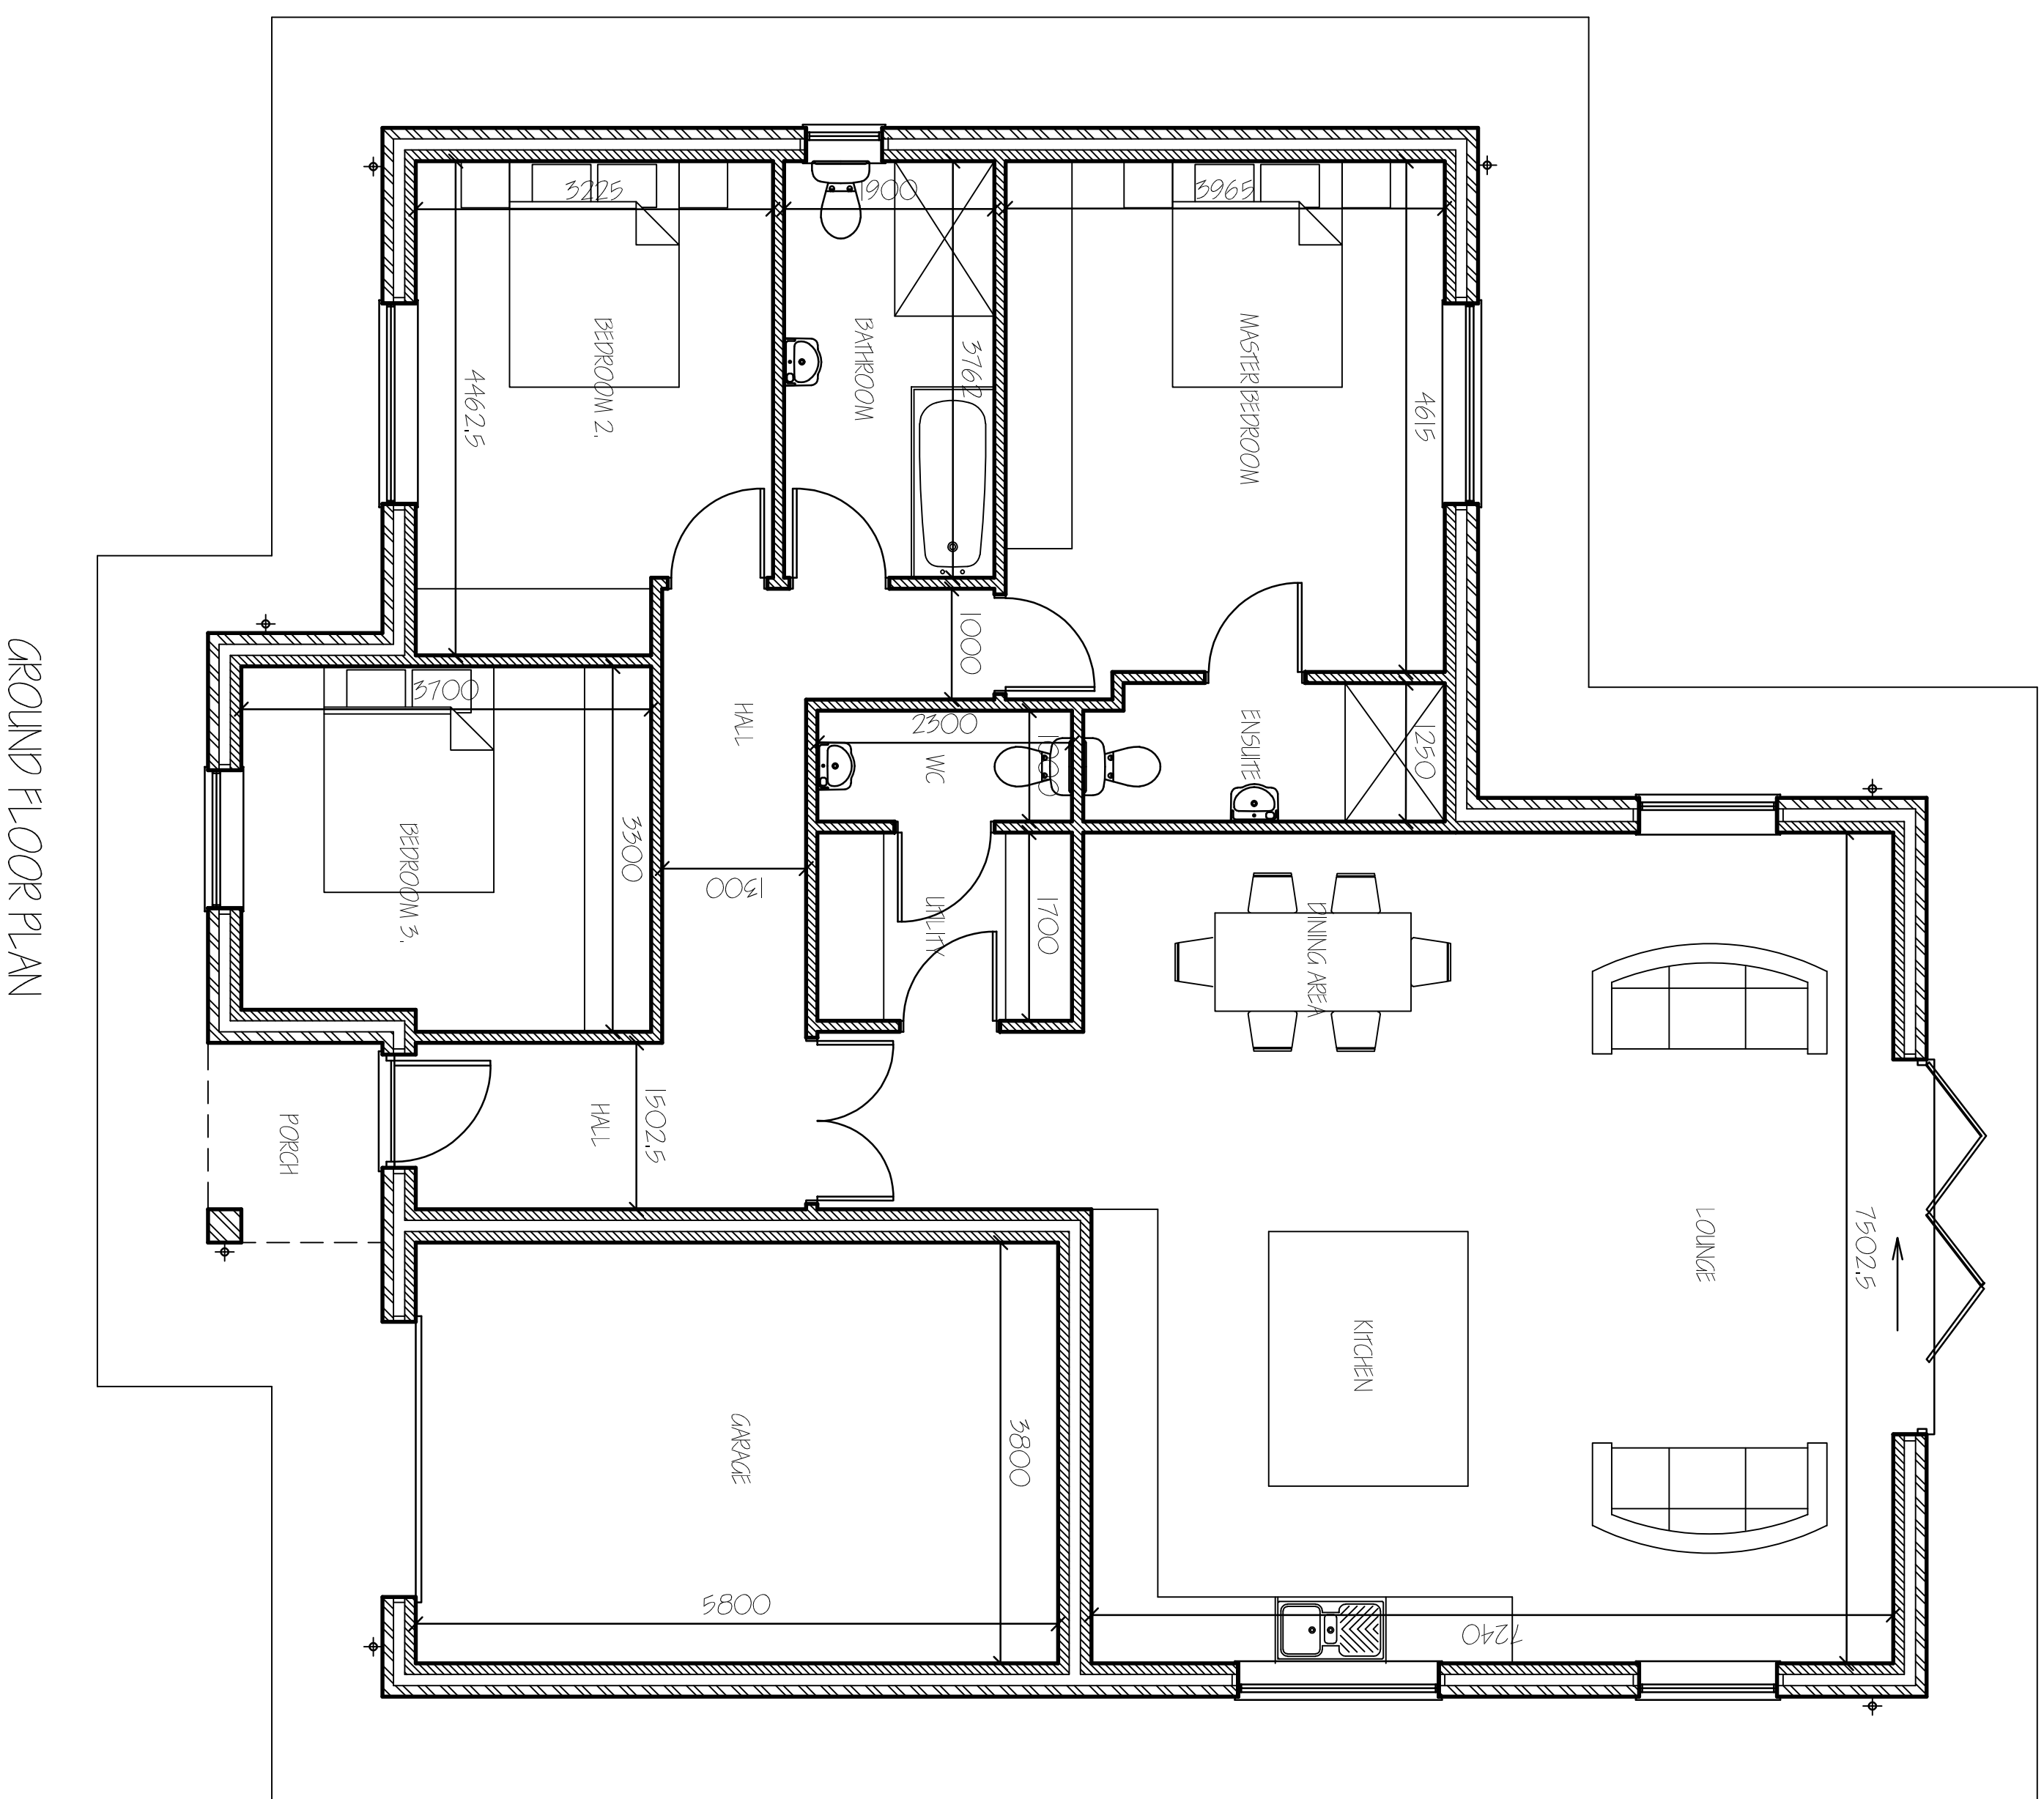

GROUND FLOOR PLAN

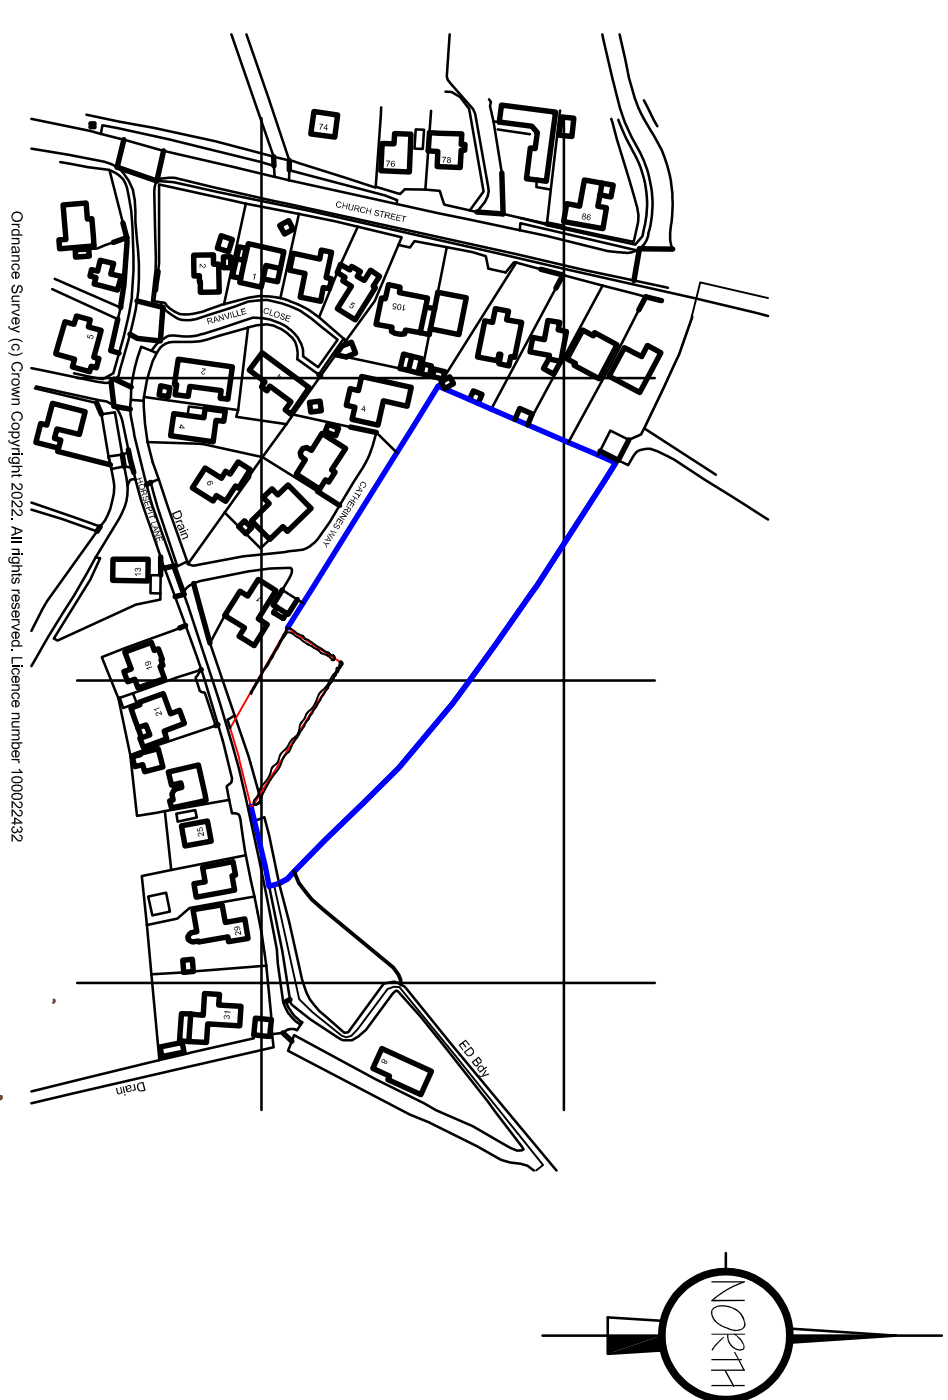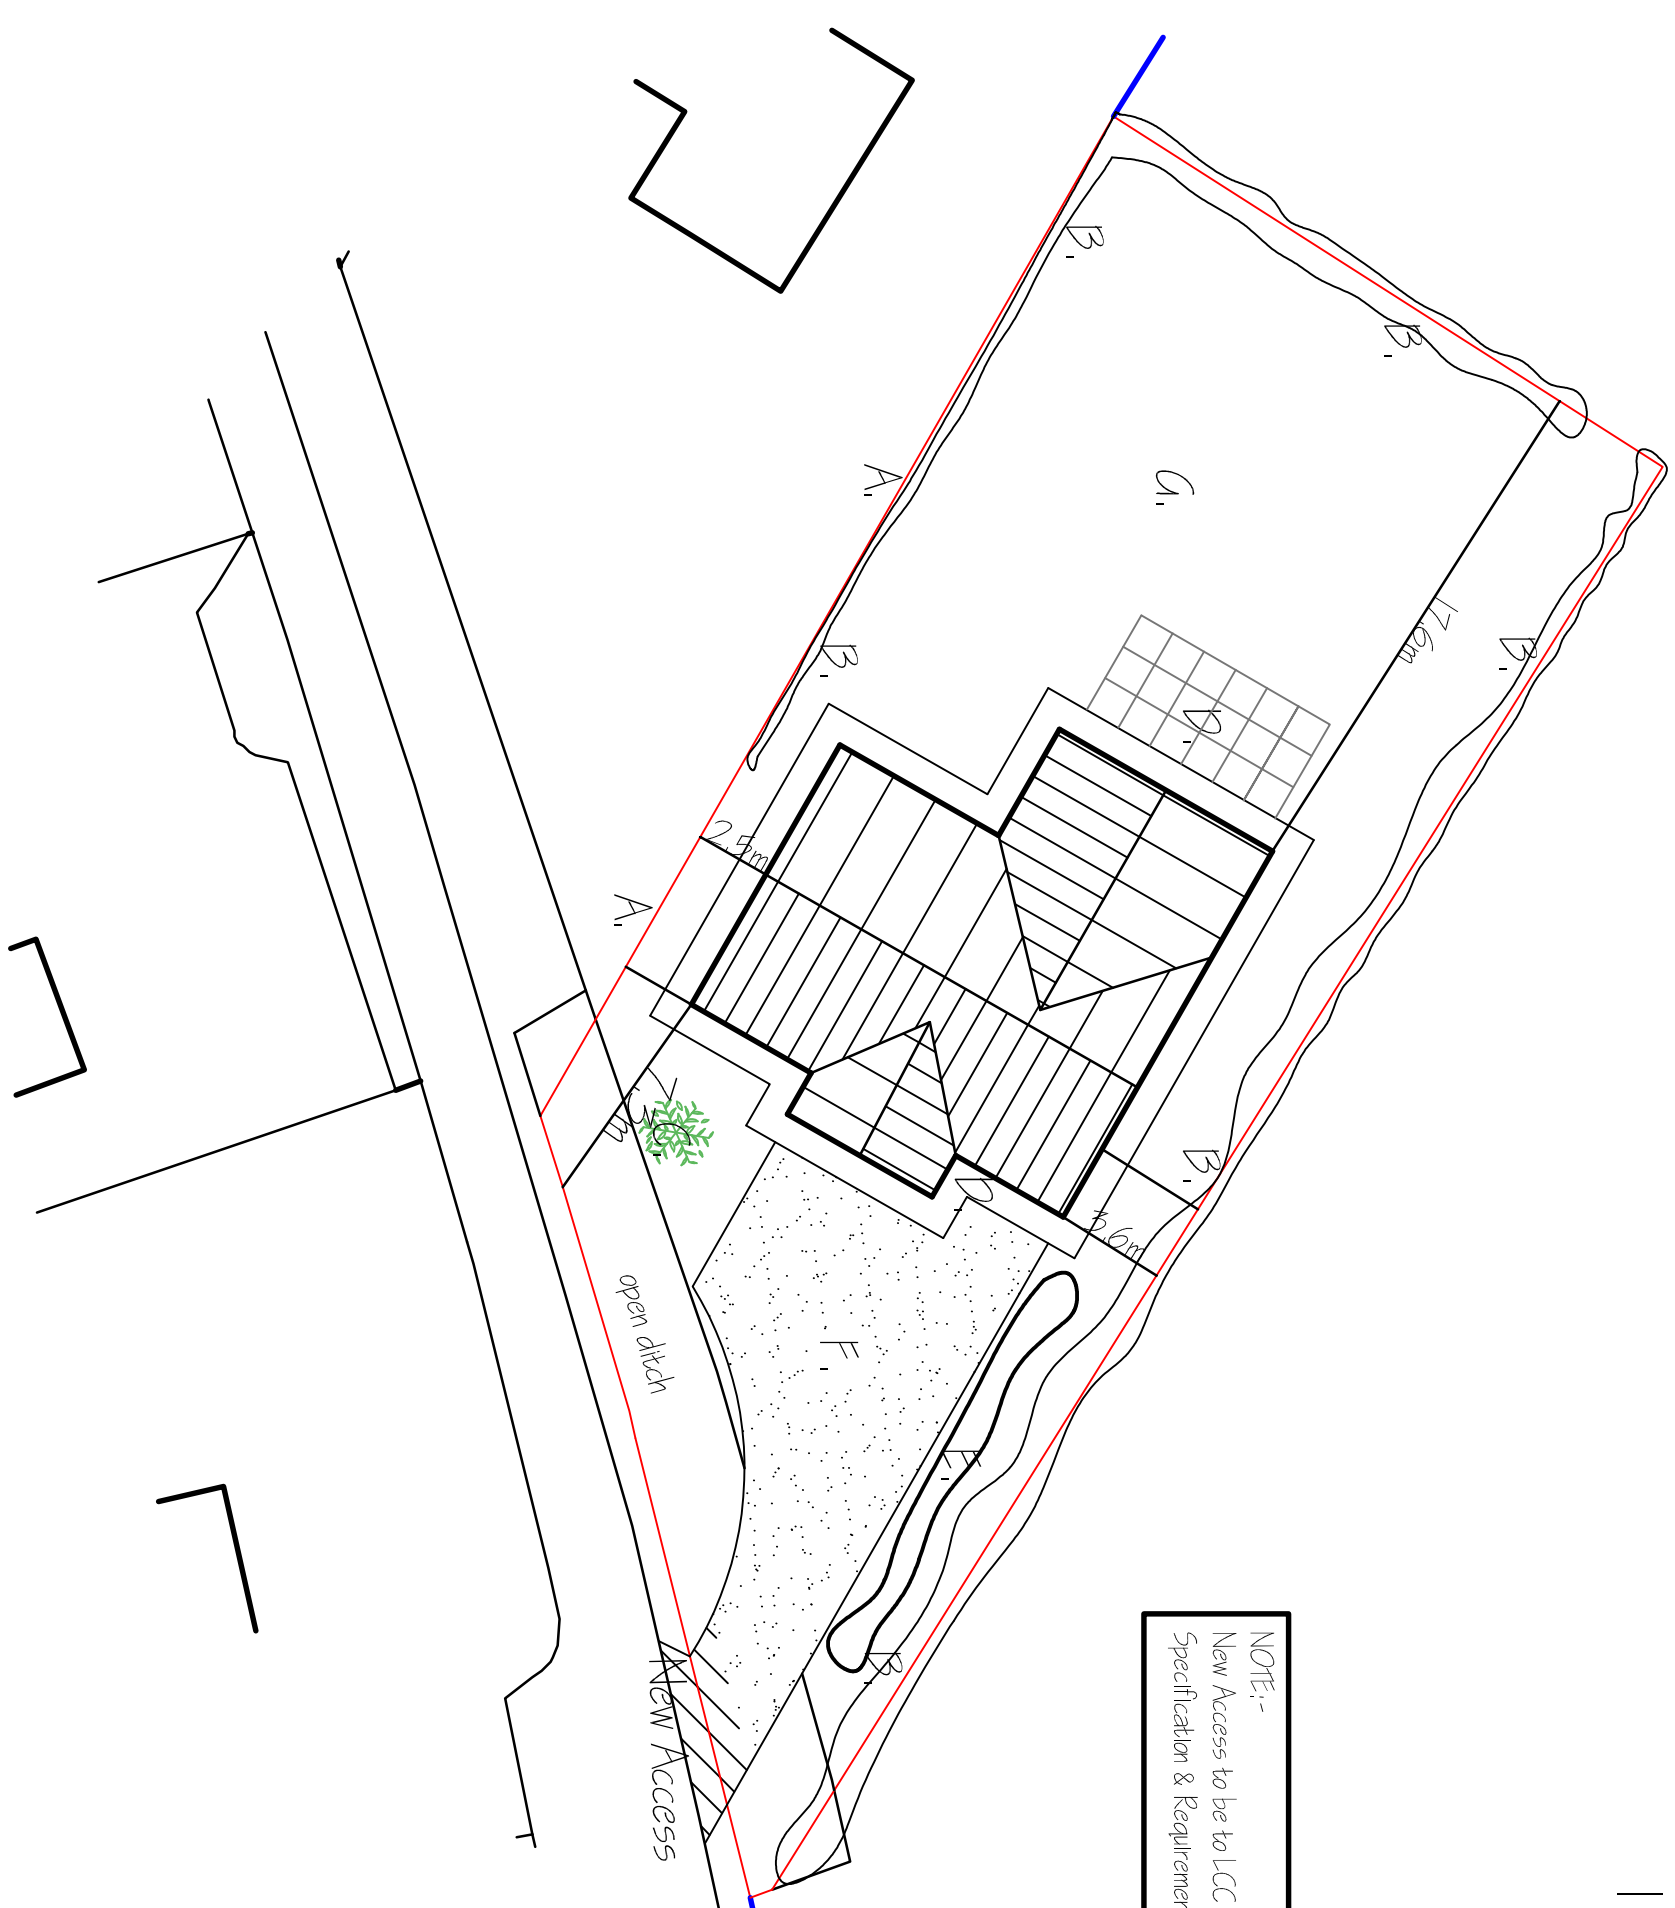LOCATION PLAN
1:2500

SITE PLAN
1:250

[illegible]