Contractors are responsible for checking all dimensions on site prior to work commencing.Due to areas of the structure being covered, unexposed or otherwise inaccessible the notes / specifications of existing materials are subject to confirmation of site when it is feasible to expose the relevant areas of construction. All material schedules are given in good faith and for pricing purposes only. It is the responsibility of the contractor to check their accuracy before ordering any materials.


a3

Site Boundaries and Setting Out have been taken from a Ordance Survey Map and not from a digital Topographical Survey so therefore the Contractor should check all setting out dimensions on site prior to any work commencing.

0m 5m 10m 15m 20m 25m

VISUAL SCALE 1:250 @ a3

Allot Gdns

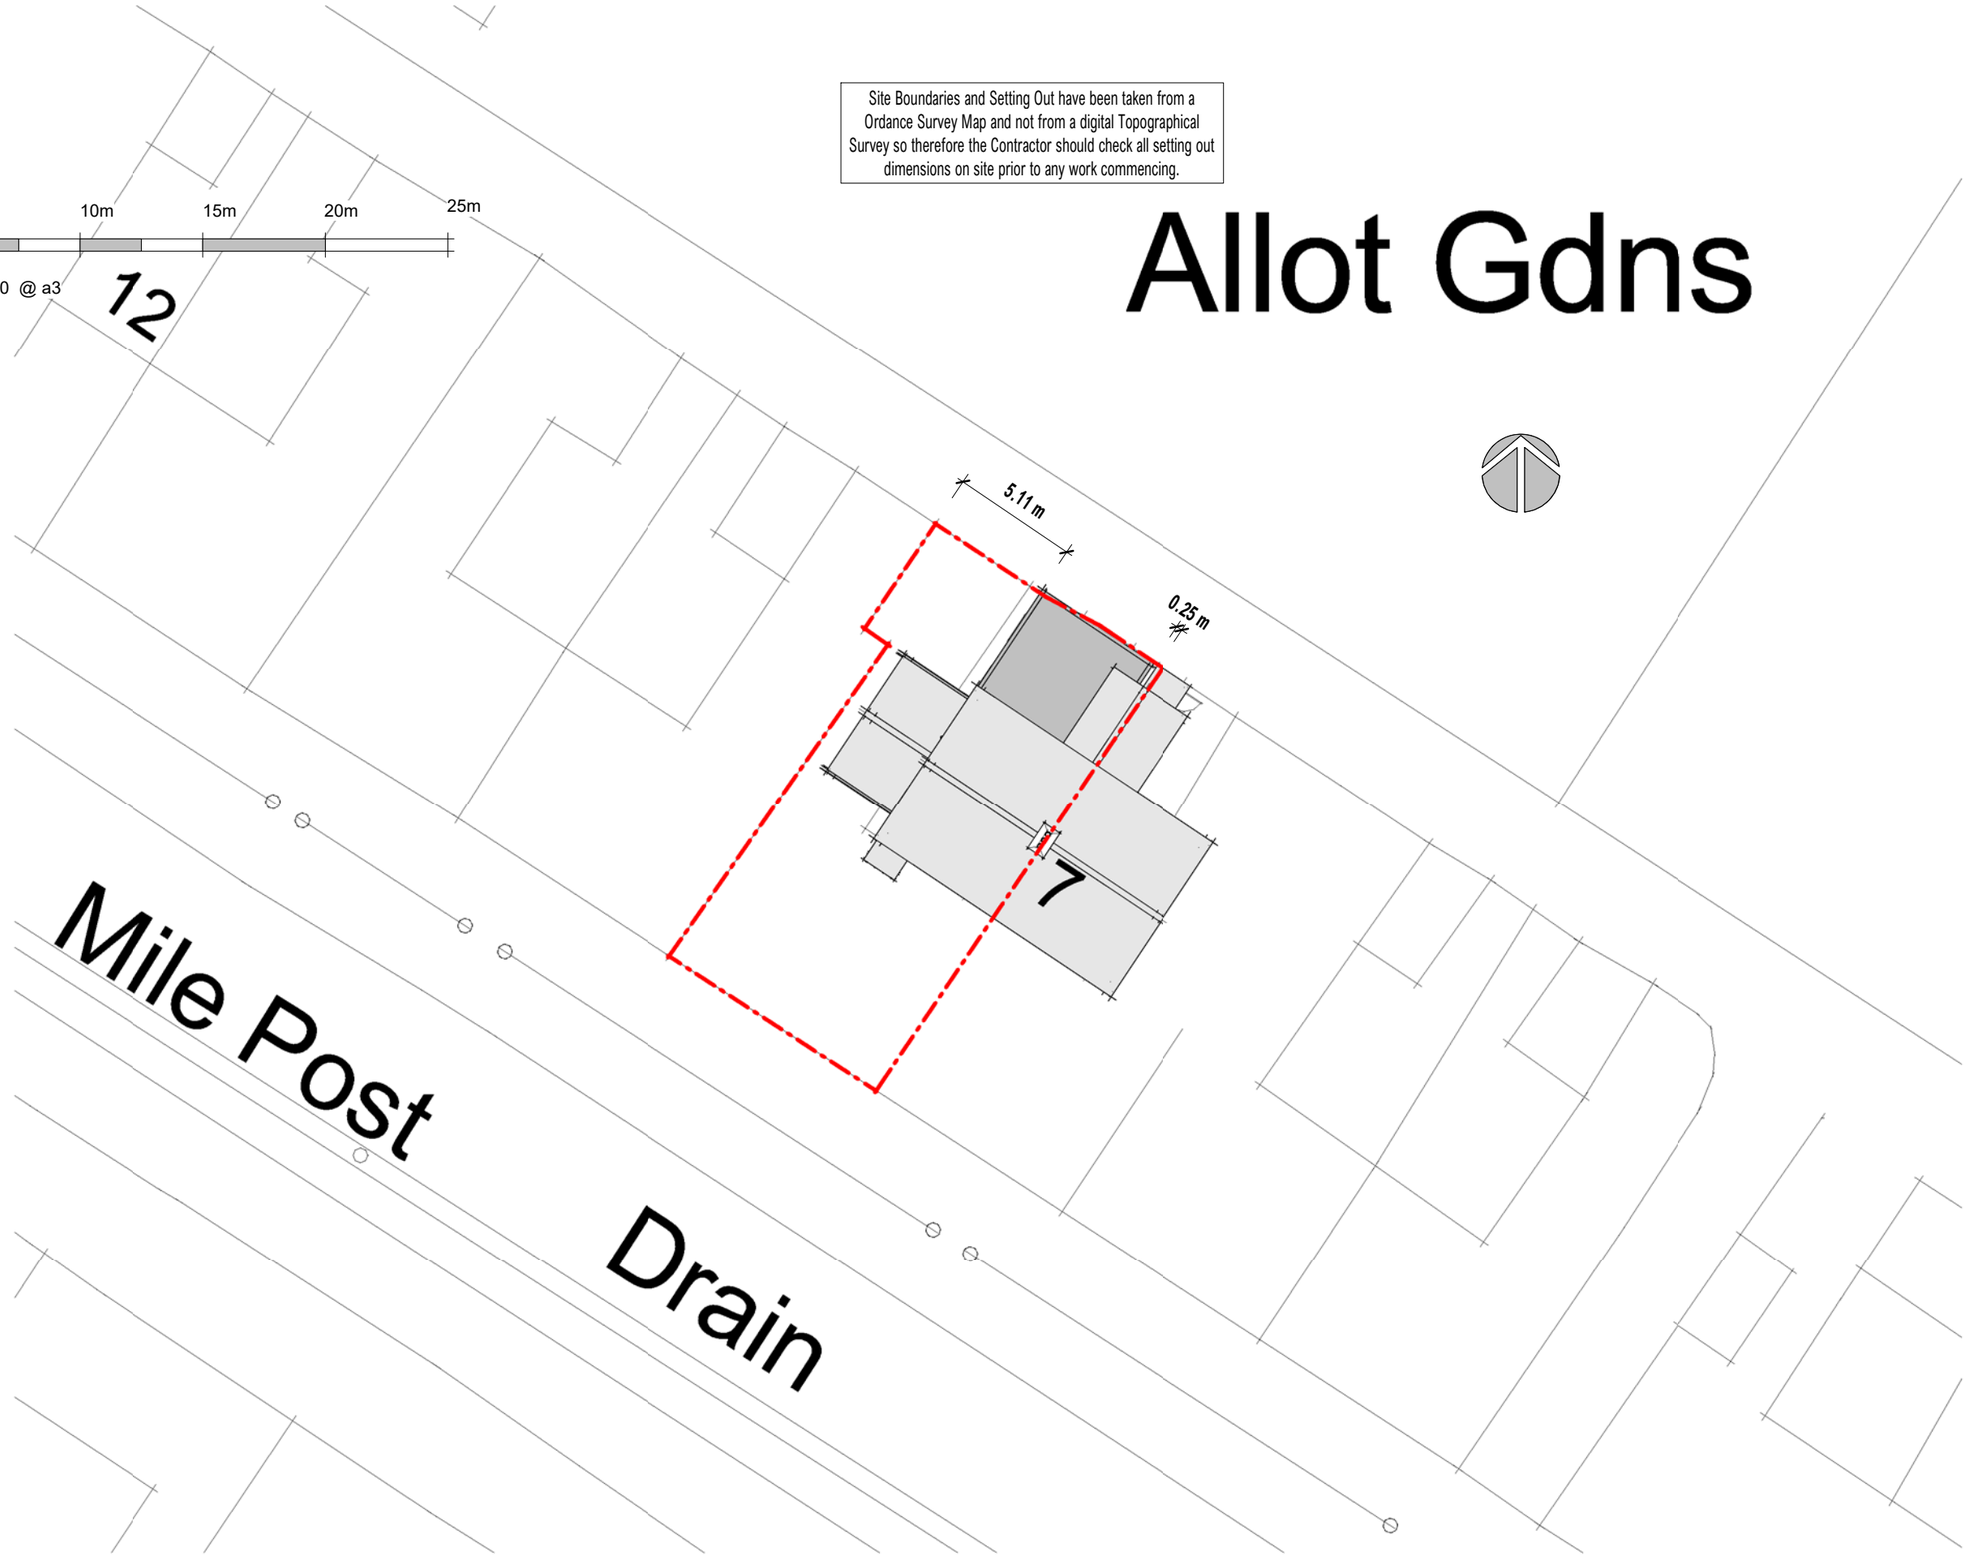

8 Dozens Bank | West Pinchbeck

Proposed Block Plan

Drg No **3192 - 05 rev A**

remway Design Ltd