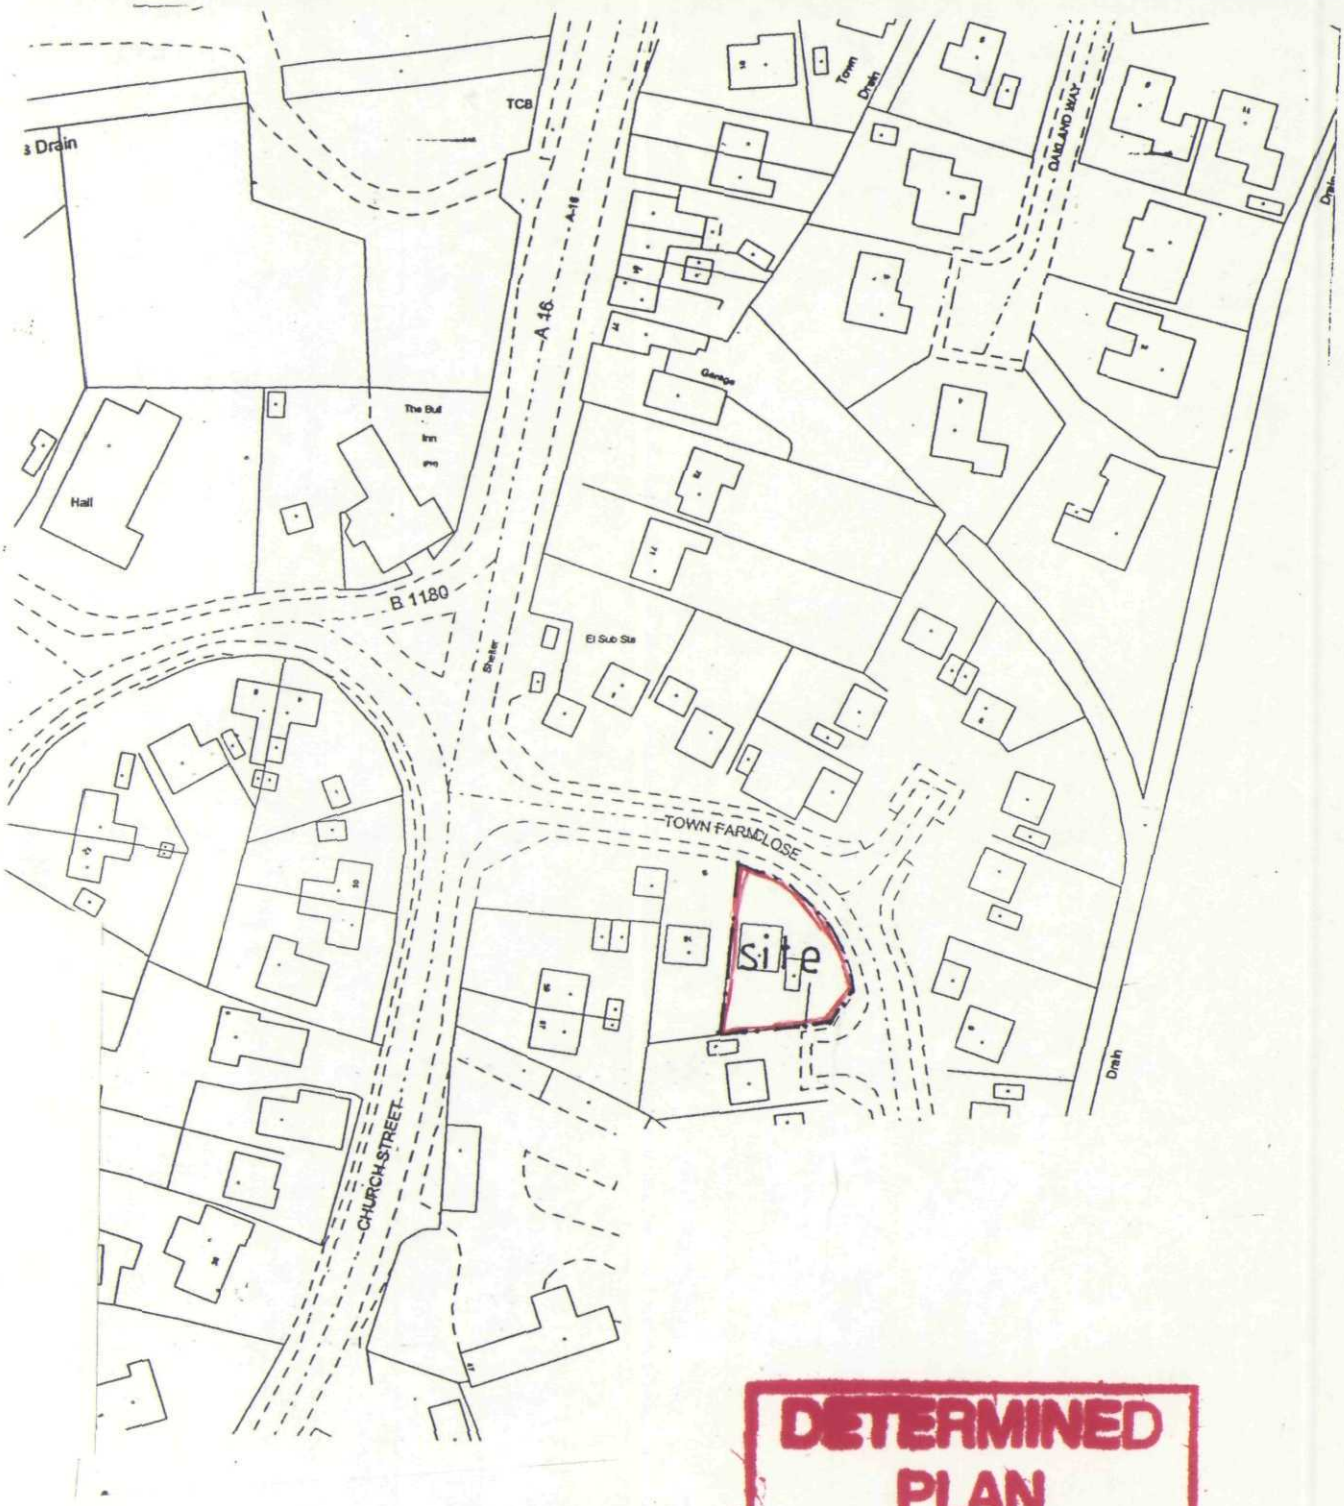

DETERMINED PLAN

LOCATION PLAN

SCALE 1:1250

MR & MRS J BURGESS

NEW GARDEN WALL

15 TOWN FARM CLOSE
PINCHBECK

SHDC
Planning & Development
12 JUL 2004
Ref: 0947/04