


Block Plan

PROPOSAL TO CONNECT TO EXISTING DRAINAGE SYSTEM.

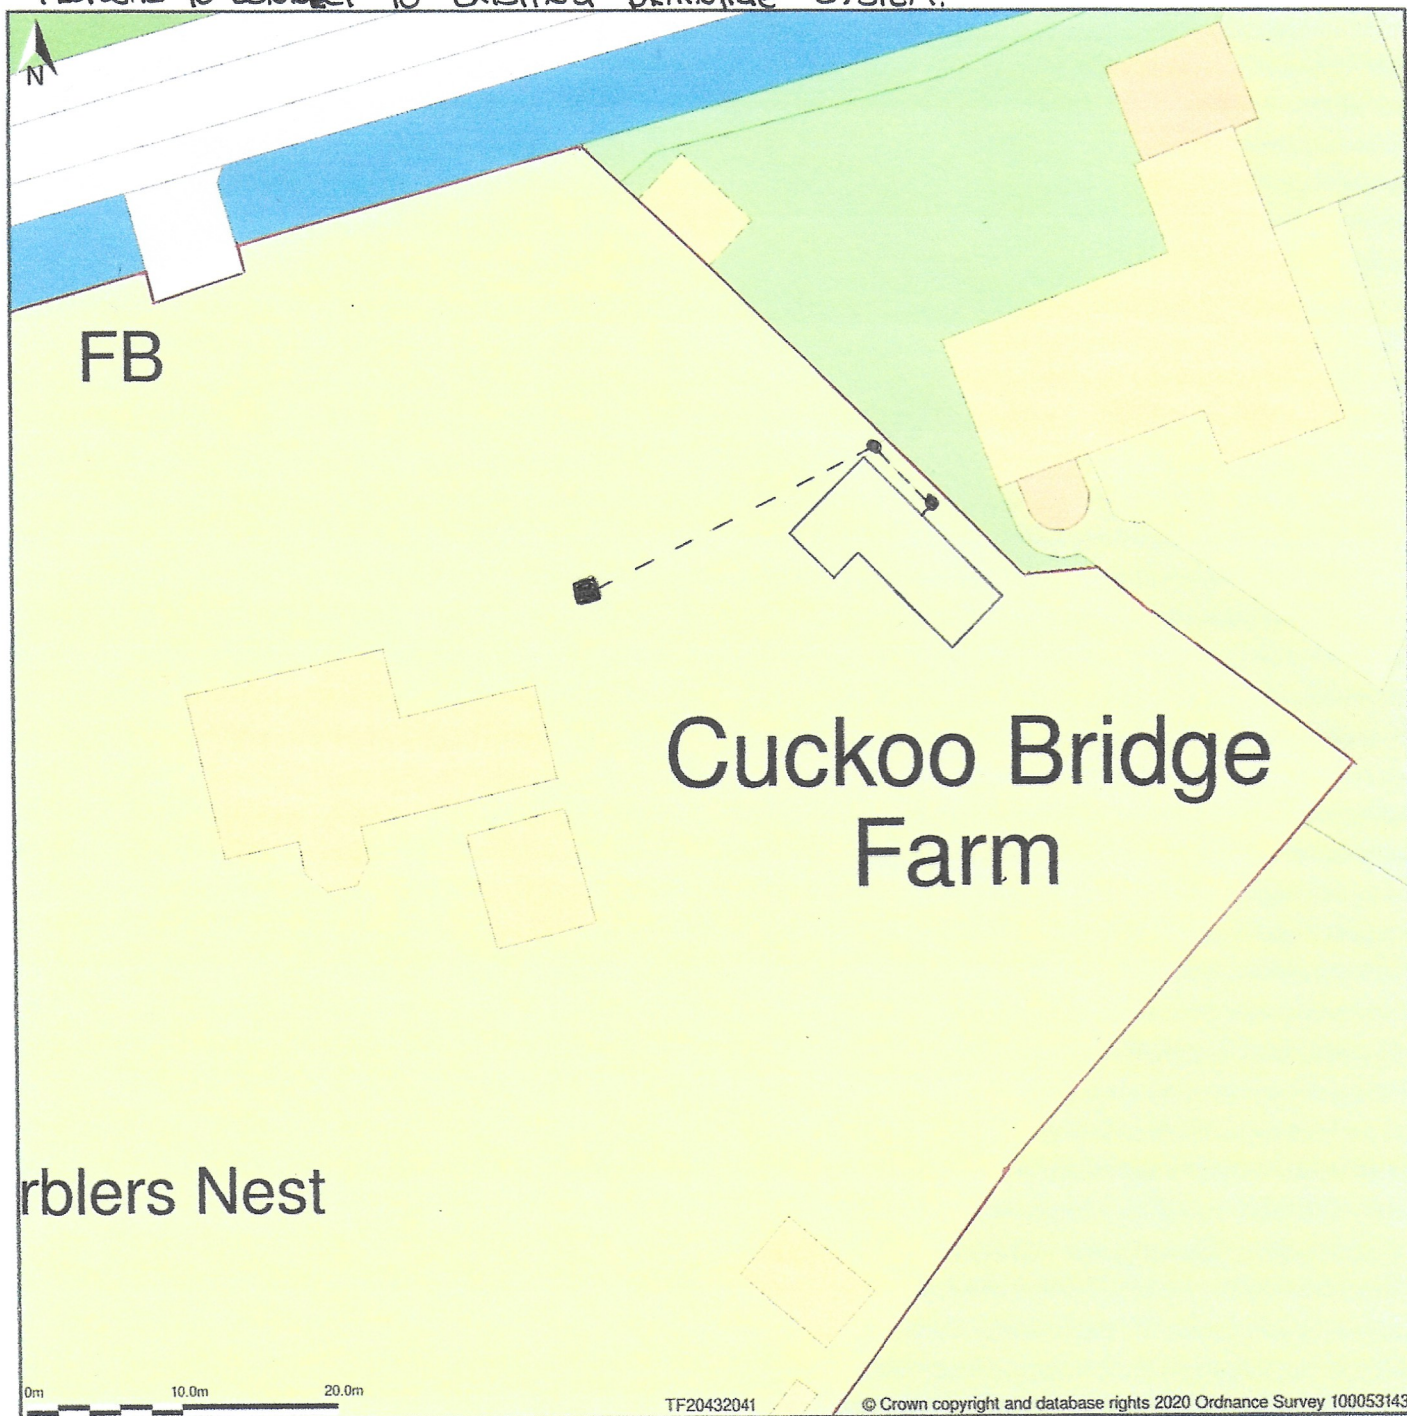

Block Plan shows area bounded by: 520387.21, 320371.0 520477.21, 320461.0 (at a scale of 1:500), OSGridRef: TF20432041. The representation of a road, track or path is no evidence of a right of way. The representation of features as lines is no evidence of a property boundary.

Produced on 22nd Oct 2020 from the Ordnance Survey National Geographic Database and incorporating surveyed revision available at this date. Reproduction in whole or part is prohibited without the prior permission of Ordnance Survey. © Crown copyright 2020. Supplied by www.buyaplan.co.uk a licensed Ordnance Survey partner (100053143). Unique plan reference: #00569049-E5EBBE

Ordnance Survey and the OS Symbol are registered trademarks of Ordnance Survey, the national mapping agency of Great Britain. Buy A Plan logo, pdf design and the www.buyaplan.co.uk website are Copyright © Pass Inc Ltd 2020

- EXISTING SEPTIC TANK
- NEW INSPECTION CHAMBER
- NEW SOIL PIPE

REF: ADELE LEATHER
WARBLERS NEST
IRON BAR DROVE
SPALDING
PE11 3JY

DRAWING NUMBER: 008