



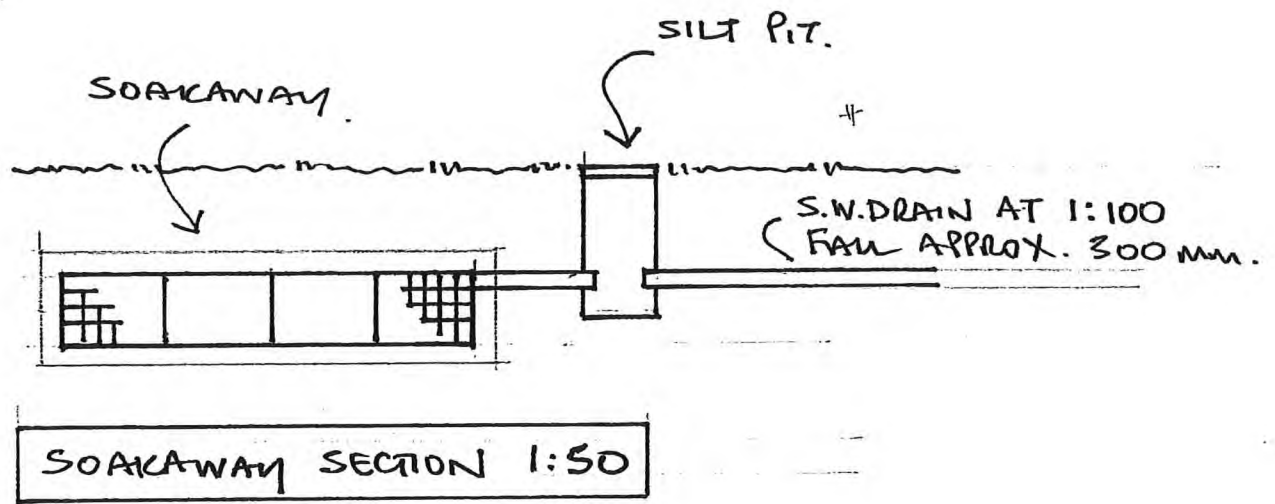

SK 2

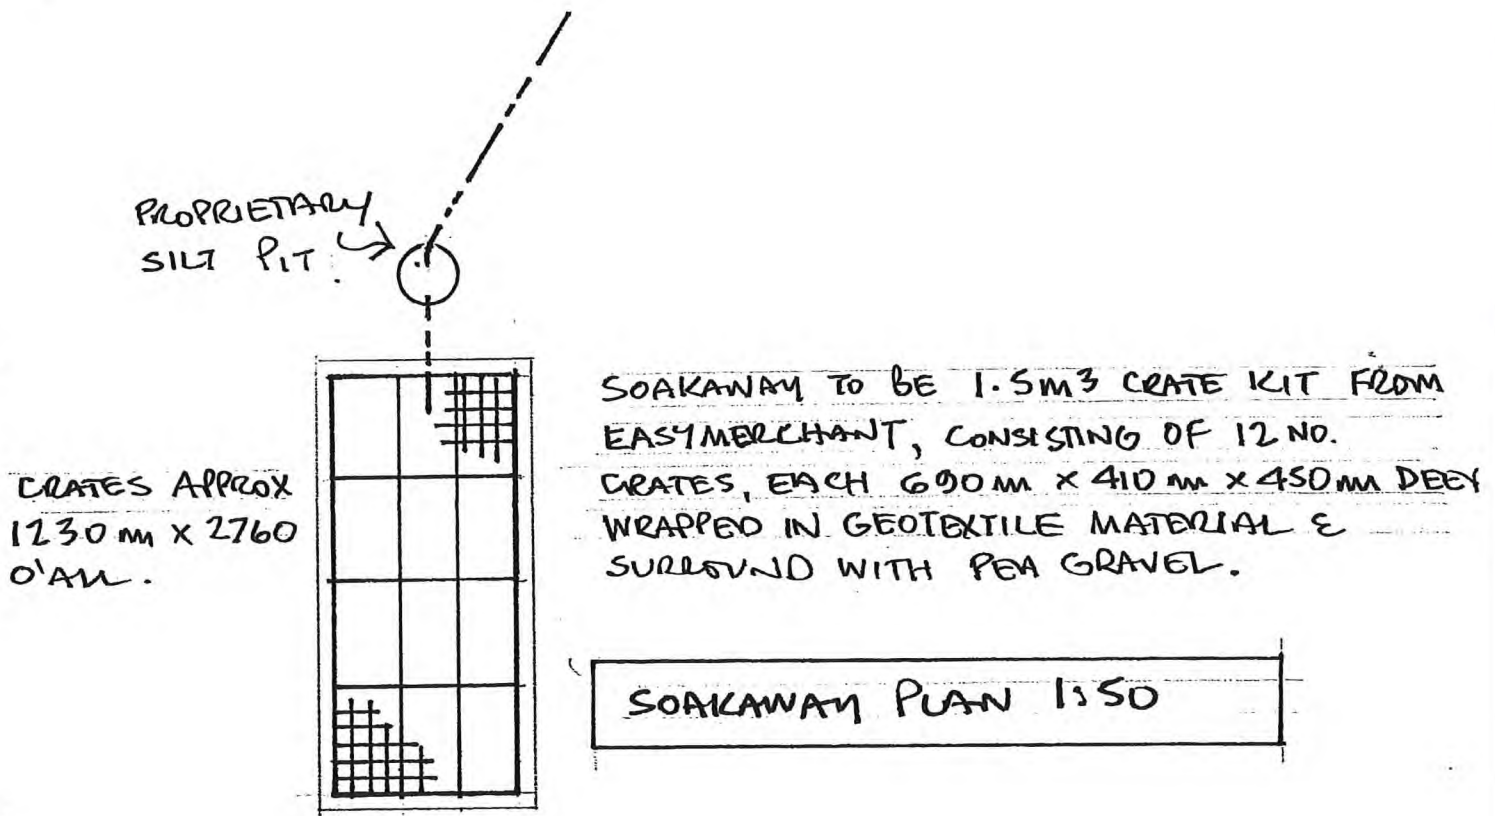

DRAINAGE WORKS
THE OLD VICARAGE
SPALDING ROAD, PINCHBECK.