
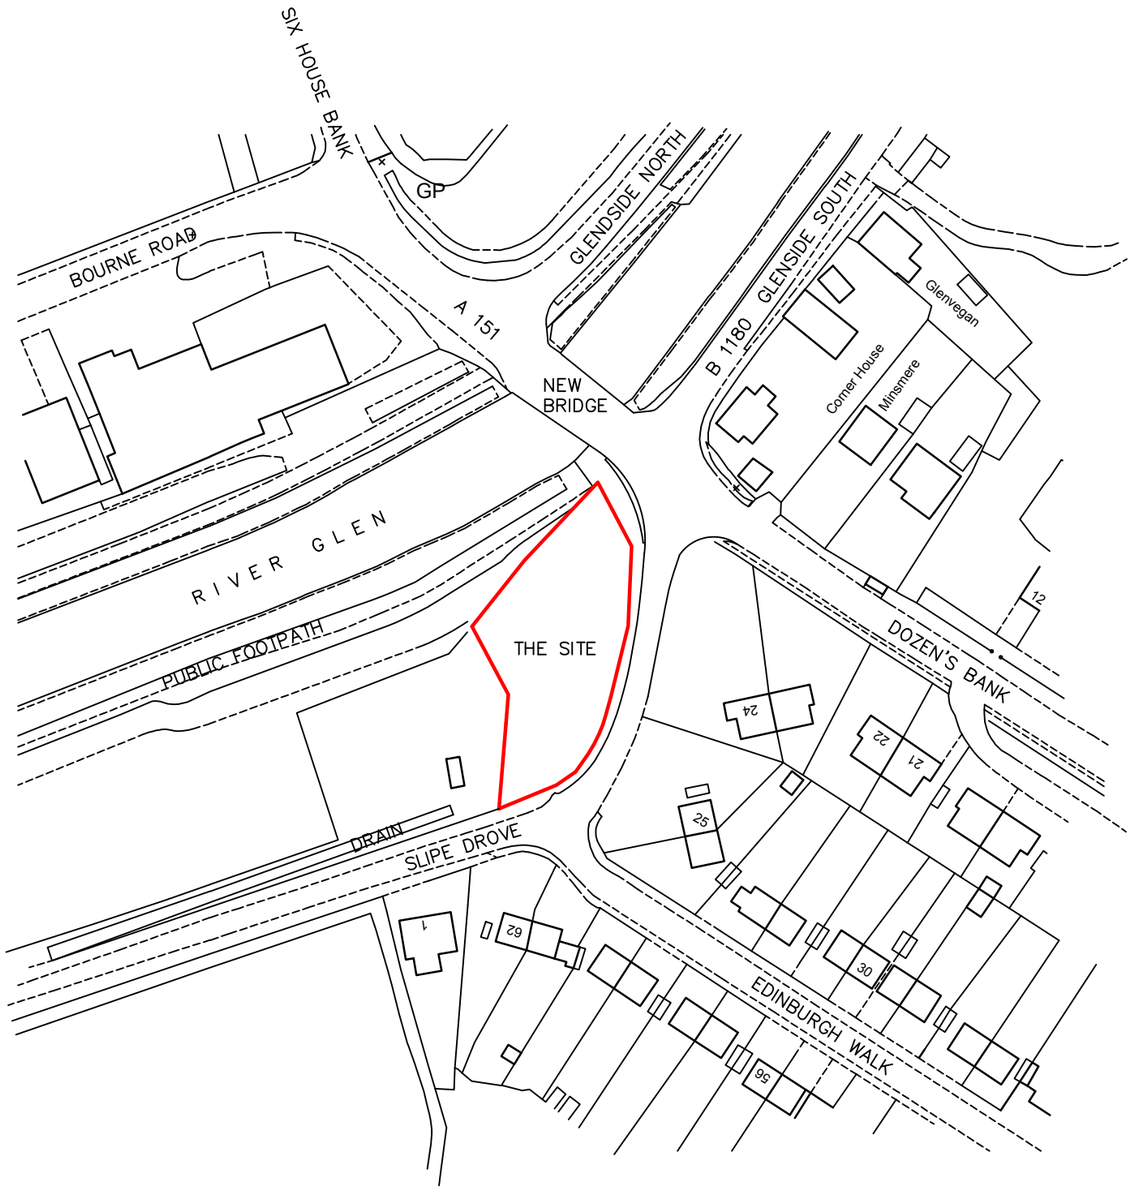


Ordnance Survey (c) Crown Copyright 2020. All rights reserved. Licence number 100022432

Location 1:1250

0 10 20 30 40 50

SCALE metres

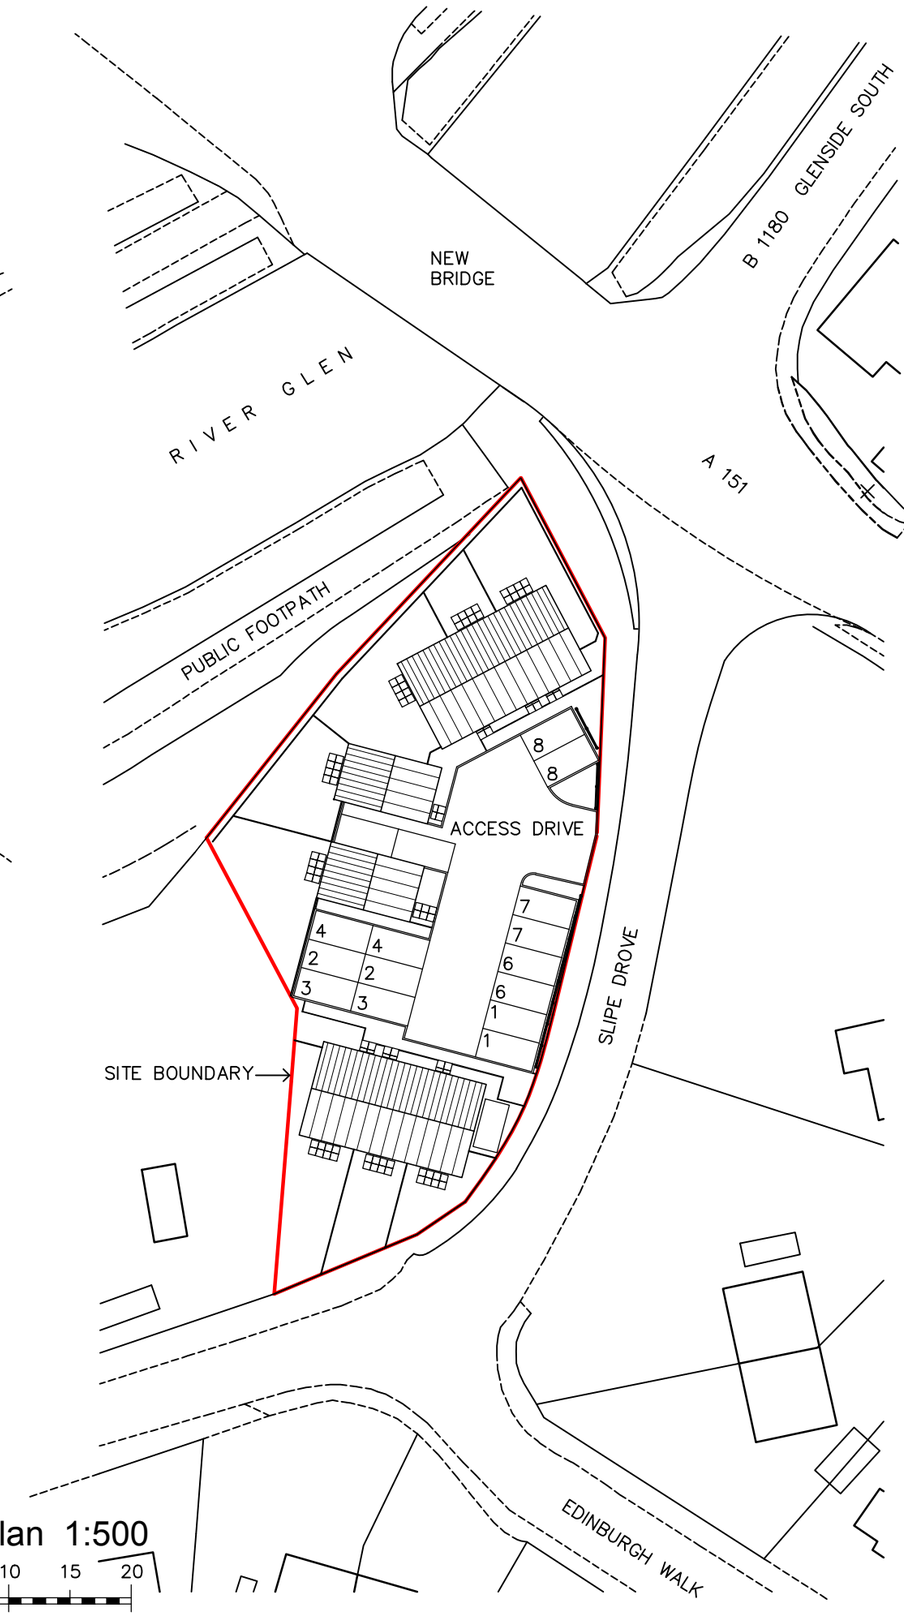

Block Plan 1:500

0 5 10 15 20

SCALE metres

NOTES.

1. ALL DISCREPANCIES TO BE REFERRED TO THE ARCHITECT BEFORE COMMENCING.
2. THIS DRAWING IS COPYRIGHT

NORTH

REV.	DESCRIPTION.	DATE.

STATUS. PLANNING ISSUE

PAUL LUNN
ARCHITECTURAL SERVICES
07703163402 DESIGN@PAULLUNN.CO.UK

CLIENT.
G&L Developments Limited

PROJECT.
Proposed Residential Development at Slipe Drove, West Pinchbeck.

TITLE.
Location & Block Plan

SCALE AT A3.	DATE.	DRAWN.
1:1250&1:500	16–09–2020	P.V.L.
PROJECT No.	DRAWING No.	REVISION.
1020	01	