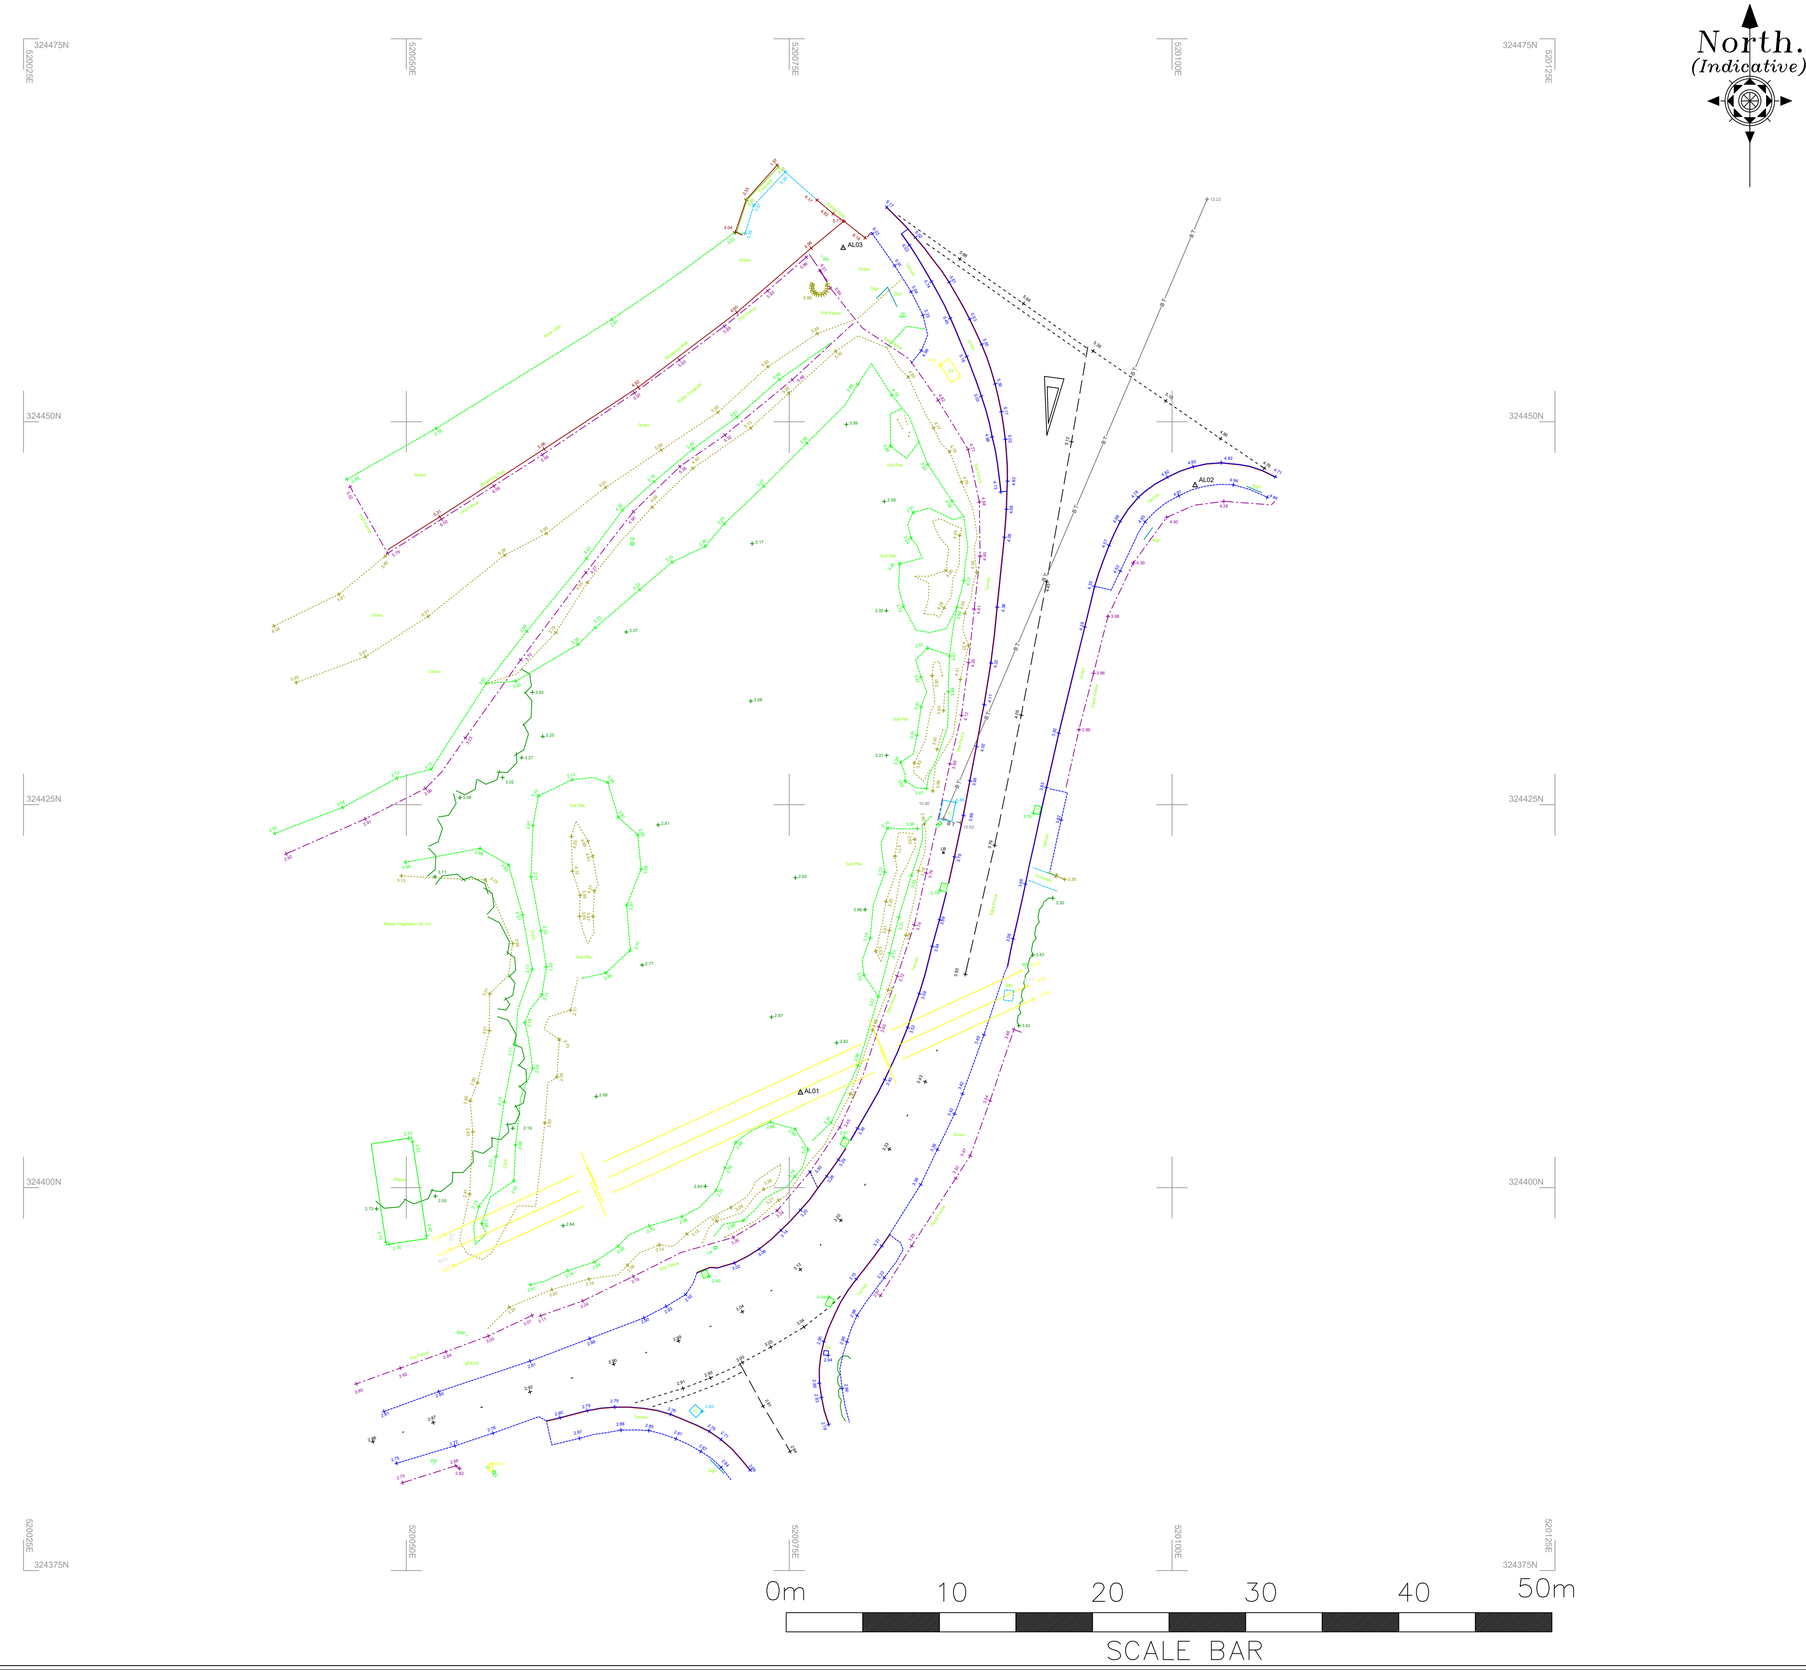


Station List

Station	Easting	Northing	Level
AL01	520075.733	324406.204	2.887
AL02	520101.499	324445.848	4.977
AL03	520078.523	324461.343	6.198

REVISIONS/UPDATES & ASSOCIATED DETAILS

Dwg No	Details	By	Date
-	-	-	-

Ratcliff
Land & Engineering Surveys Ltd
www.ratcliffslandsurveys.co.uk — info@rlesurveys.co.uk — Tel: 01733 269782

JOB TITLE

Topographical Survey of Former Old Bridge Inn, Slipe Drive, West Pinchbeck

SHEET SIZE & SCALE	*DATE SURVEYED*
A1 @ 1:200	25/11/20
DRAWING NUMBER	*DRAWN BY*
7779-1	AL

CLIENT

Paul Lunn Architectural Services