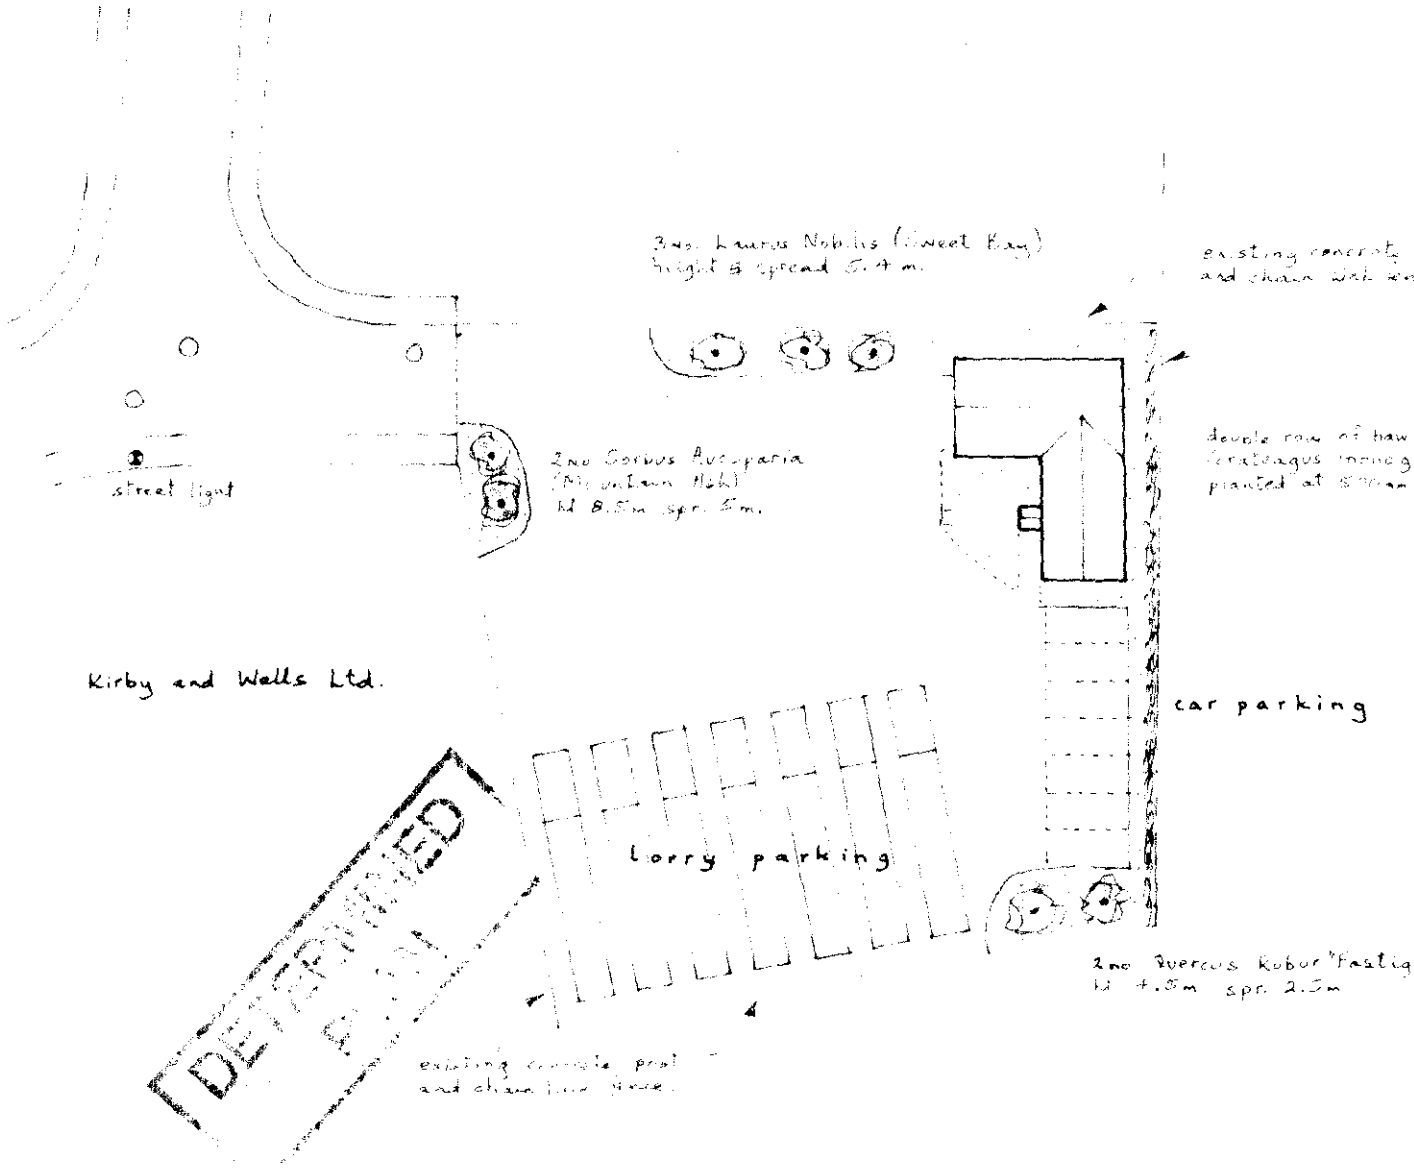


Site Layout scale 1:500

AMENDED PLAN

Ref.

- 1 NOV 1996

Ref: 0954/96

N. I. C. International.

Development of site, Benner Road,
Wardentree Lane Industrial Estate, PINCHBECK

Written dimensions to be used in preference to scaled and all measurements to be verified by checking on site	**Scale** ~~1:100~~
Local Authority Ref. Planning H14 / 0954 / 96 Building Regulations	**Drawing No.** 960925 A
	Date Sept. 1996.

A. ROF

BUILDING DESIGN &
1, Green Lane,
SPALDING, Lincs. PE
Tel: 01775-7