
Do not scale off this drawing


All site dimensions to be checked before work commences.

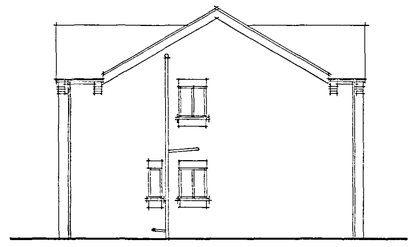







Finishes:
Roof: Interlocking concrete tiles to match existing.
Walls: Facing brickwork to match existing. Install soldier course above and below openings.
Windows: To match existing.

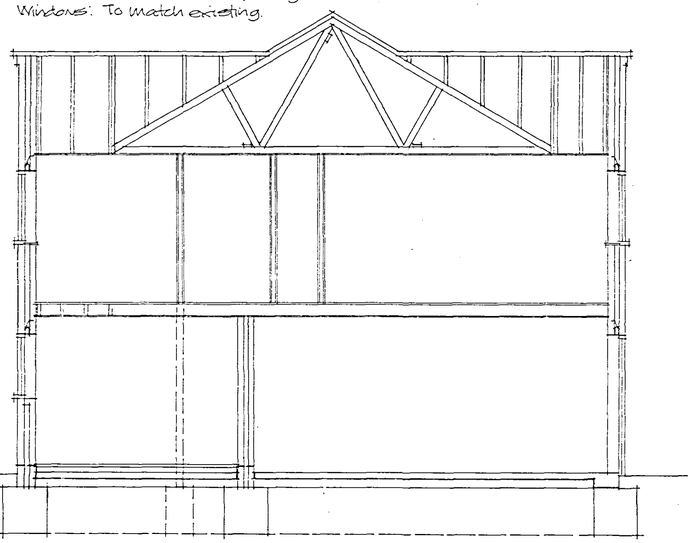

SECTION.

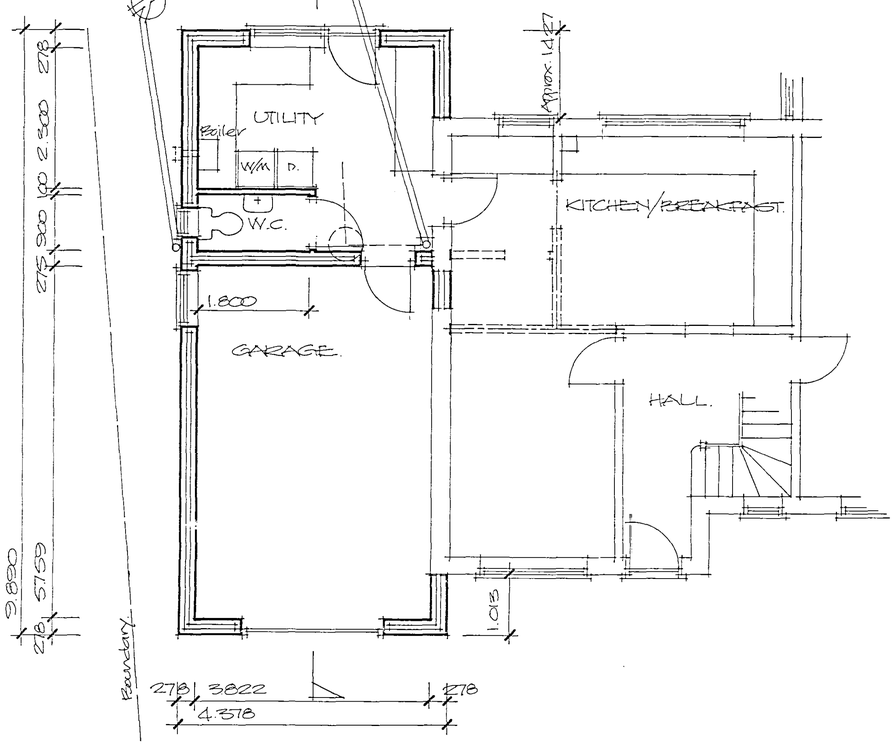

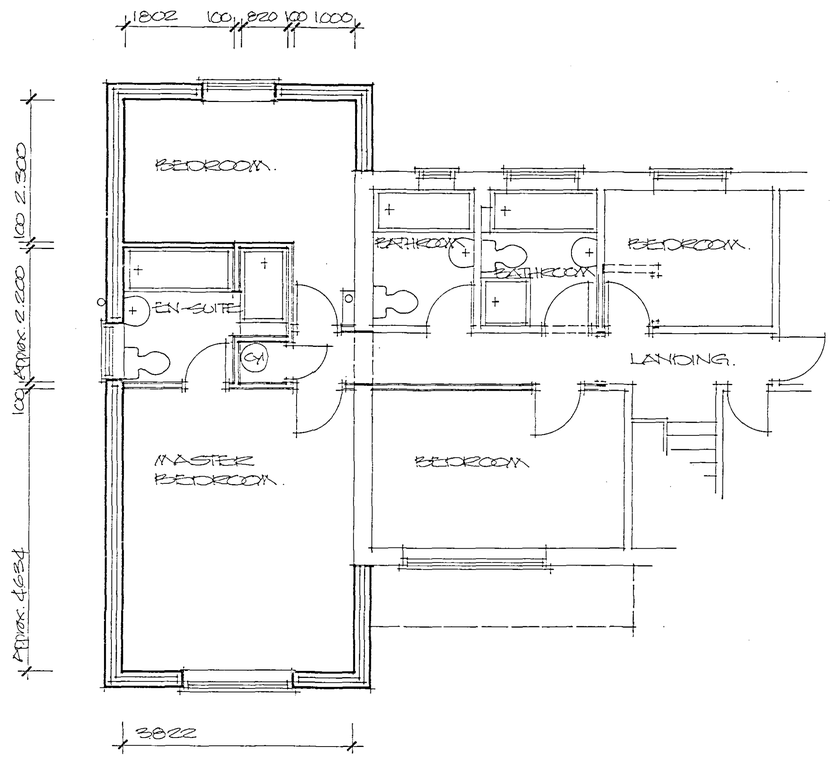

DETERMINED PLAN

14 JUL 2005

0955/05

Project: PROPOSED EXTENSION TO HOUSE 'LIMEWOOD HOUSE', NORTHGATE, WEST PINCHBECK.	ALAN HORNSBY ARCHITECTURAL SERVICES 'Little Acre' Peak Hill, Cowbit, Spalding, Lincs. PE12 6AW Tel. Holbeach (01406) 380591
Client: MRS L.J. WOODCOCK	Scale 1:50/1:100 Date July 05 Drg. no. 05/36/01

Summit DS(UK) 0096