



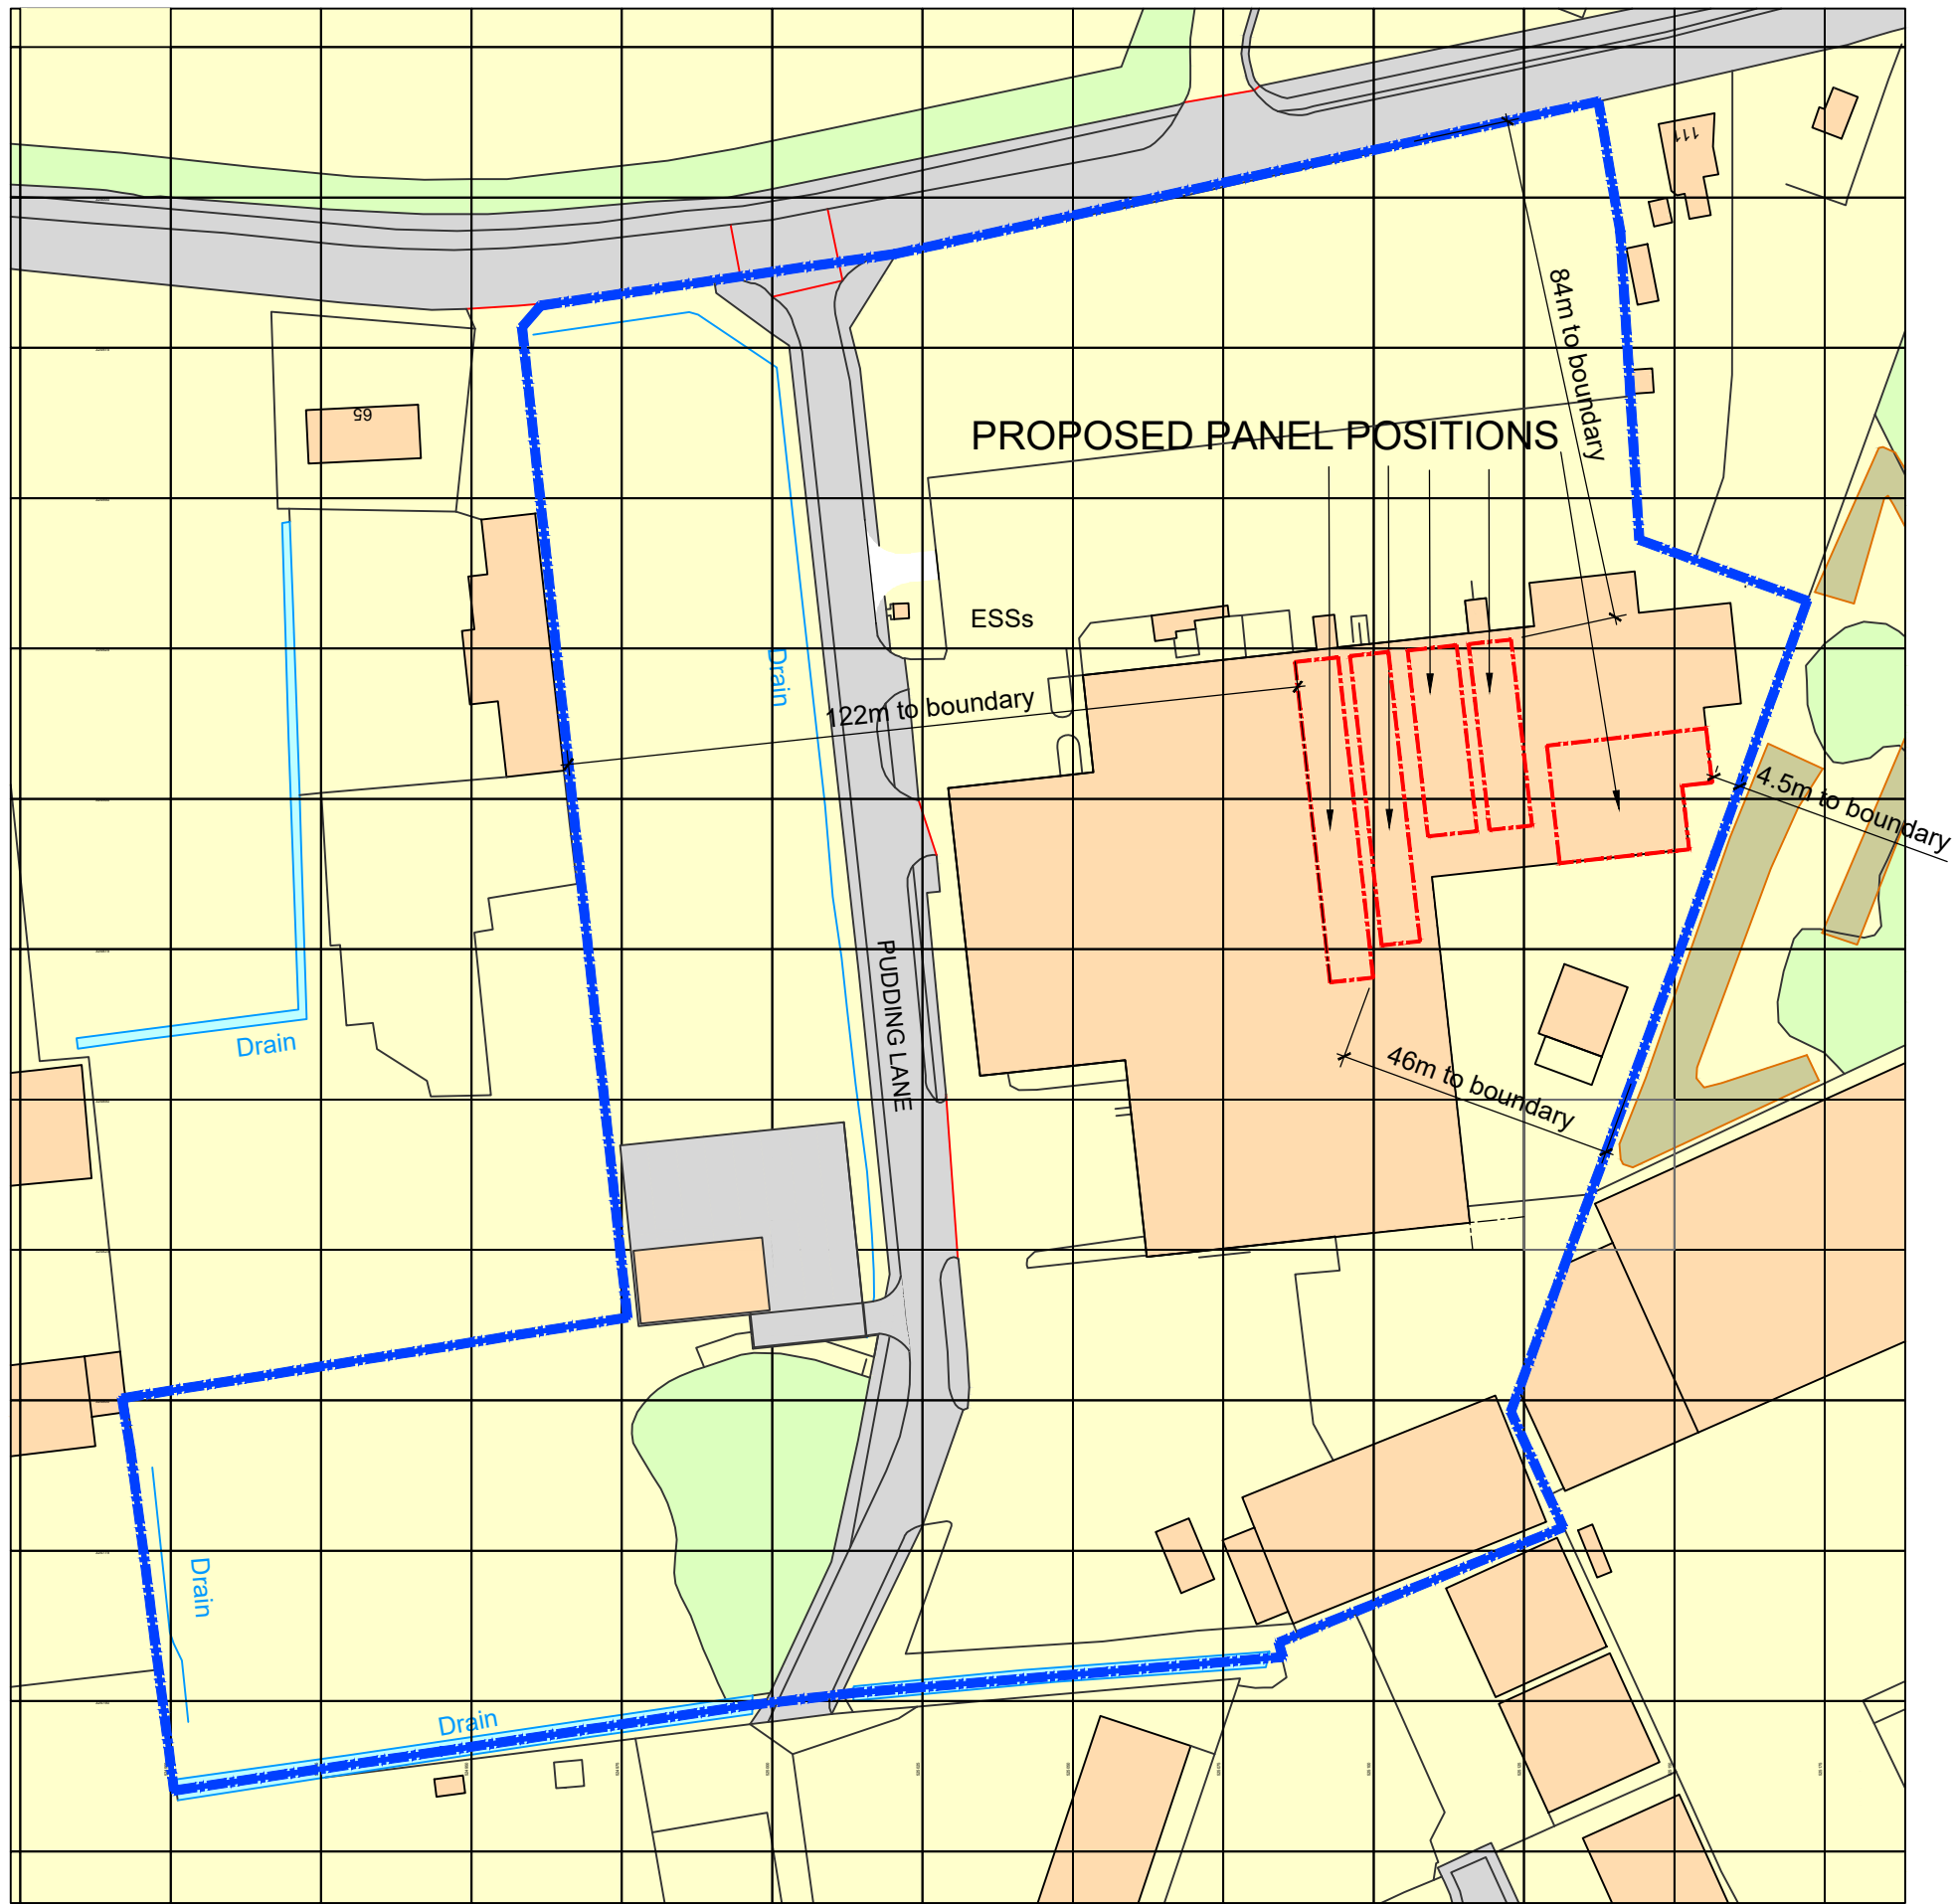

LOCATION PLAN
SCALE 1 : 1250
Site of proposed panels outlined in red.
Surrounding land in same ownership outlined in blue.

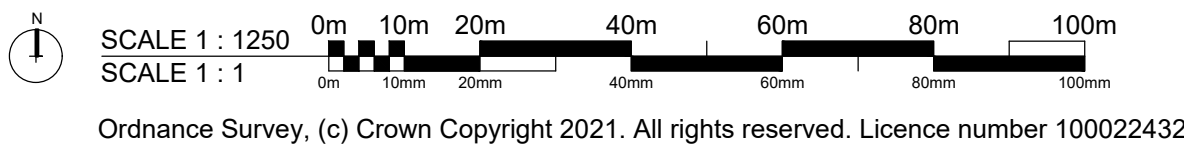

Ordnance Survey, (c) Crown Copyright 2021. All rights reserved. Licence number 100022432

Oglesby & Limb Ltd
Chartered Architect

Suite 1, Market Chambers
12 Market Place, Spalding, Lincs
PE11 1SL
Tel: 01775 761196
e-mail: design@o-l-ltd.co.uk

Client:
J.O.Sims Ltd.

Project:
**Porposed PV Panels on roof at
J.O.Sims Ltd.
Pudding Lane, Pinchbeck
Spalding, Lincolnshire
PE11 3TJ**

Drawing Title:

Site Location Plan

**PRIOR APPROVAL NOTICE
APPLICATION ISSUE**

Date:	Sept 2022	Scale:	as shown @ A1
Drawn by:	AJO	Checked by:	CLS

Drawing Number:

A1627-01

Rev:

P1

P1	22.09.22	Distances to boundaries added. Drawing status updated for PAN issue.	ajo
Ref.	Date	Description	Initial
Revisions			