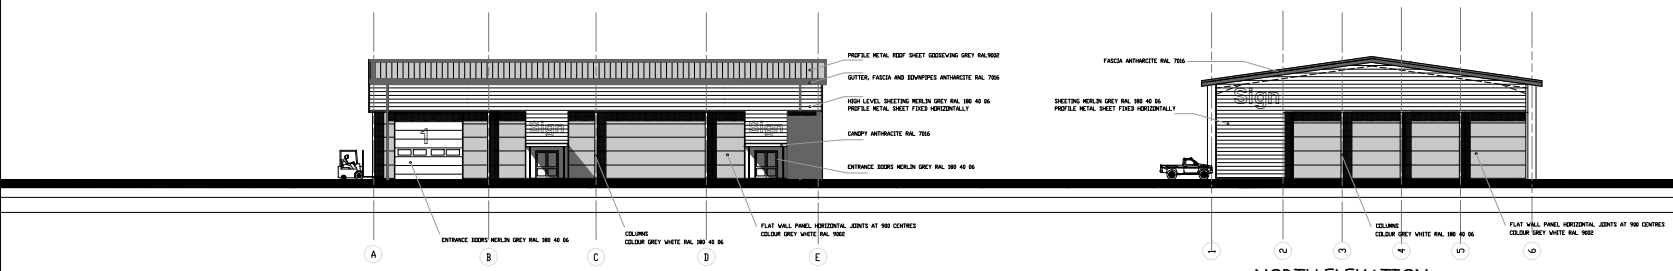

WEST ELEVATION

NORTH ELEVATION

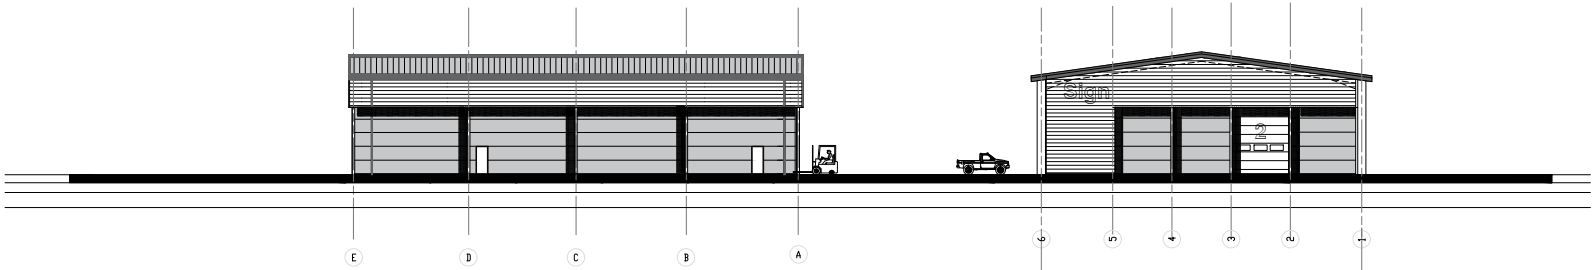

EAST ELEVATION

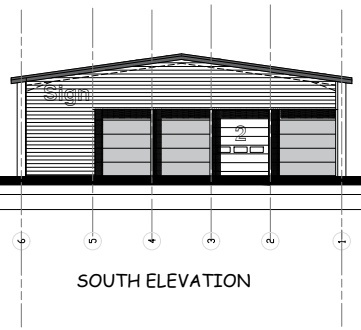

SOUTH ELEVATION

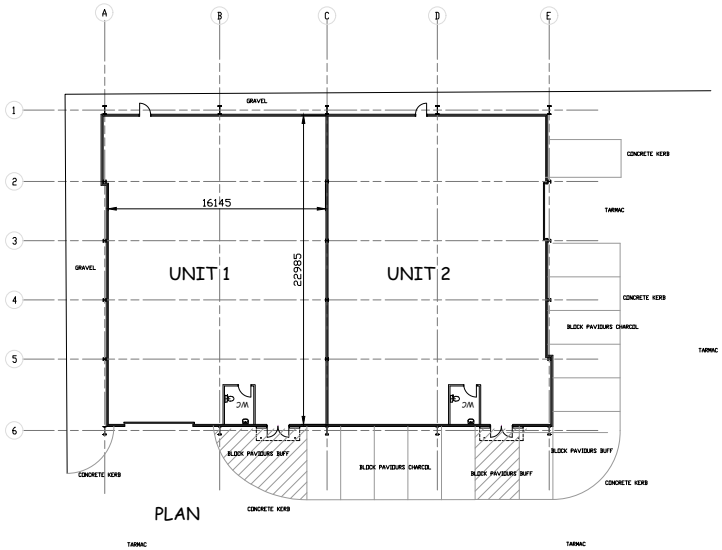

PLAN

DC ARCHITECTURAL SERVICES LTD
ARCHITECTURAL AND PLANNING SERVICES
THE BARN, PARTNEY MILL, SPILSBY, LINCOLNSHIRE, PE23 4PE
TEL NO. 01790 752865; MOB. NO 07776227893
E-mail - dcarchitectural@btconnect.com

Client: DC A LTD

Project: BEVOR CLOSE, PINCHBECK, SPALDING, LINCOLNSHIRE

copyright reserved ©

Drawing Title: PROPOSED PLANS AND ELEVATIONS UNITS 1 AND 2

Drawing number: dc/724F/41

Scale: 1 : 200

Drawn: DB

Date: JUNE 221

Checked:

Revision: E