
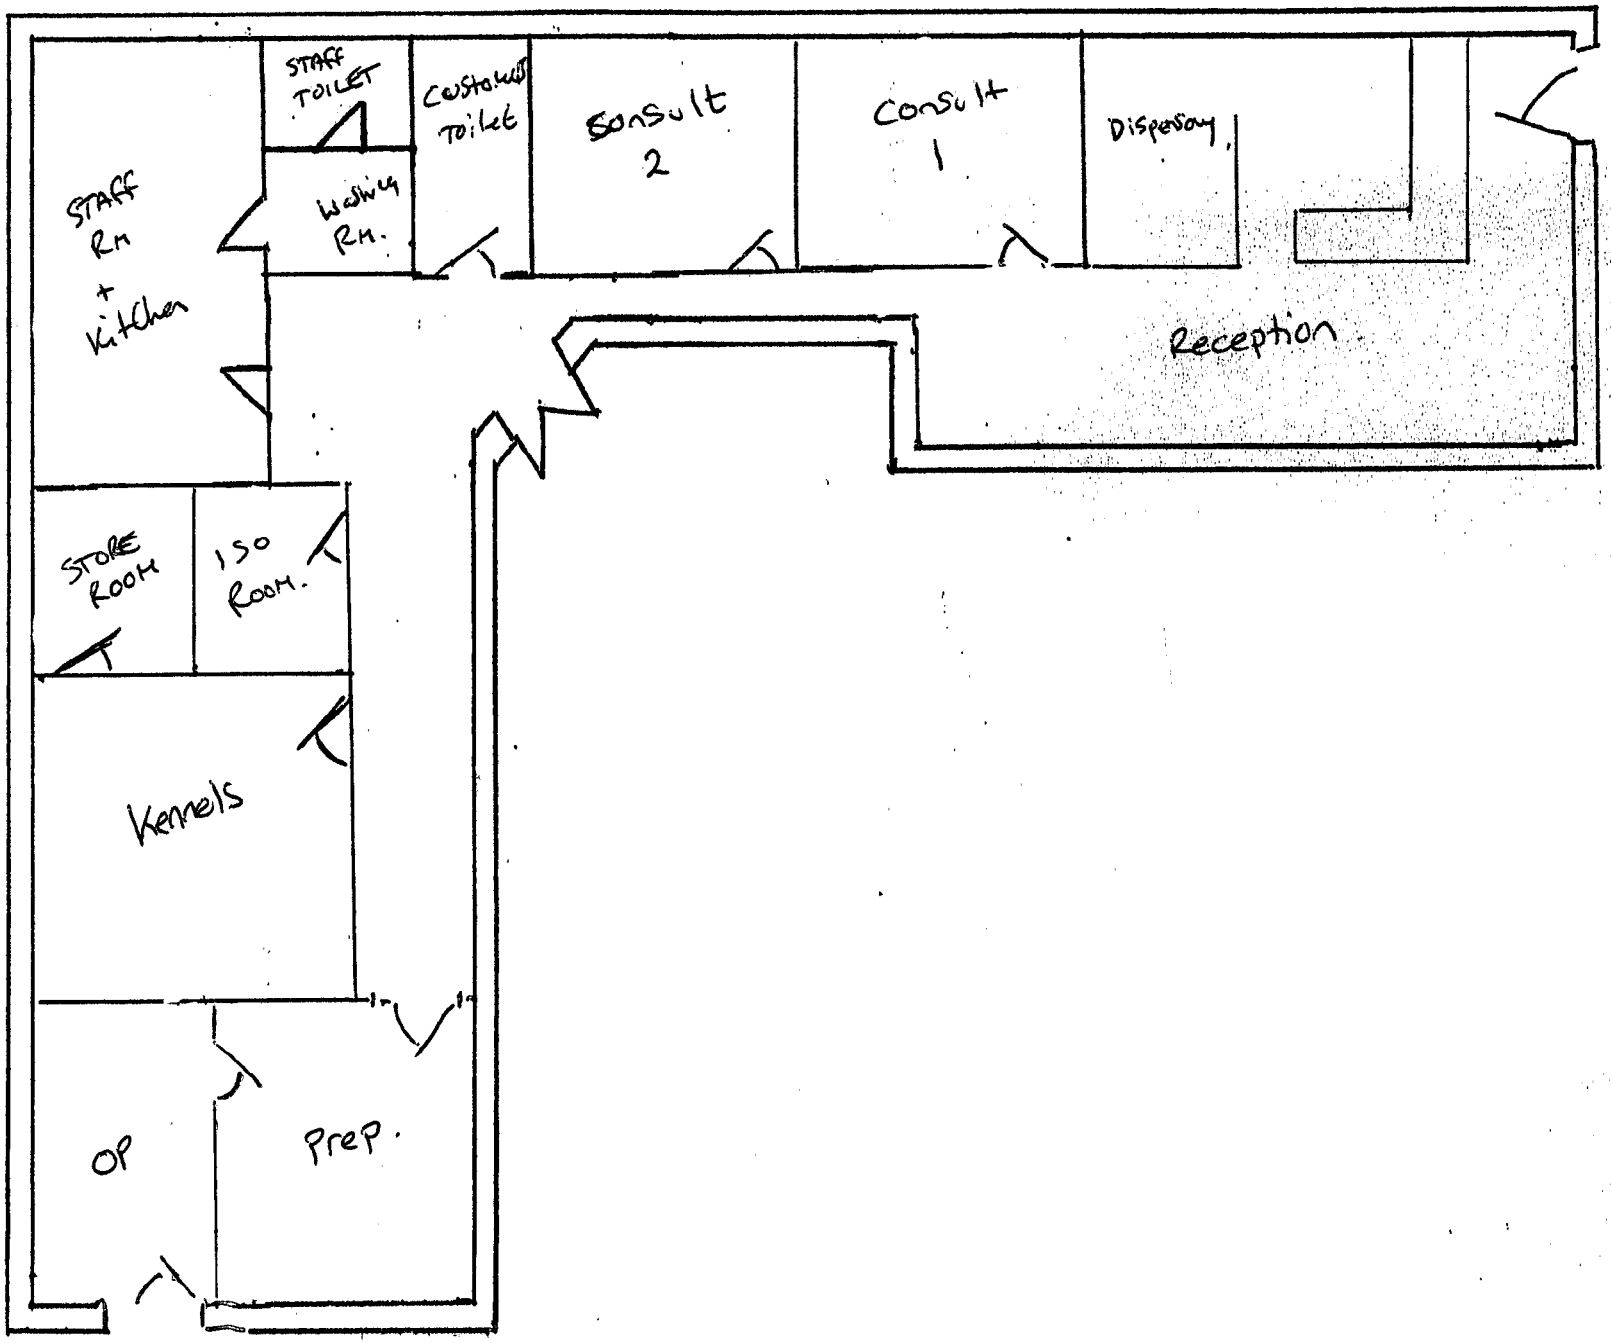


Proposed layout.

VET002.

Approx Scale 1:100

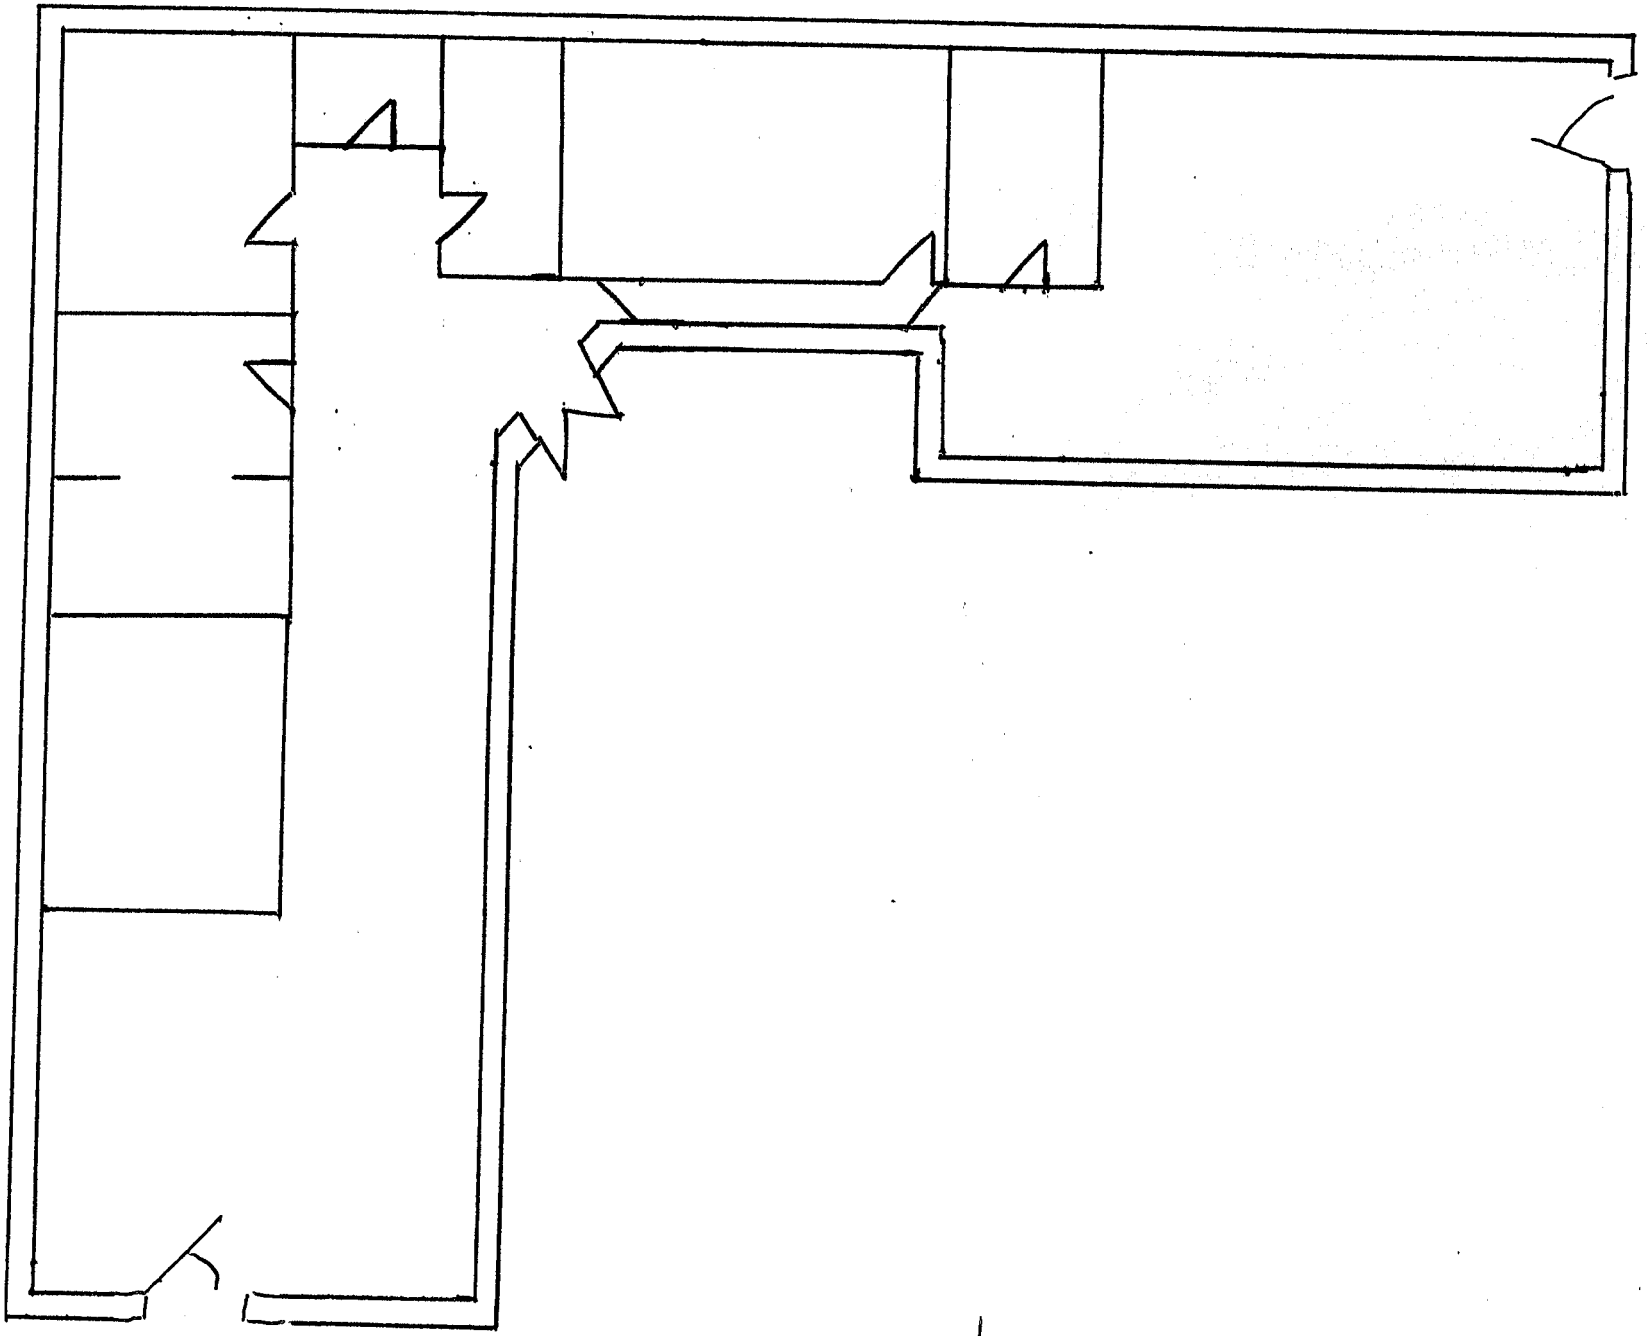

VET 001

Existing lay out.

Approx Scale 1:100