




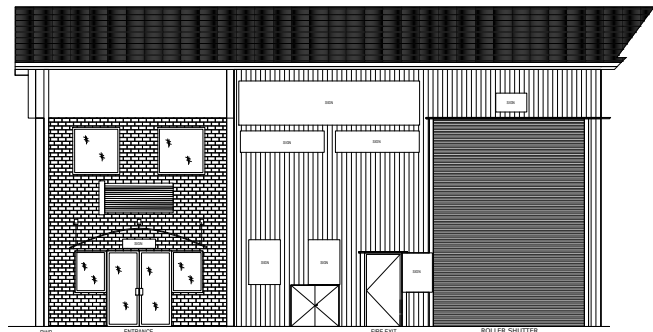


North East (Front) Elevation

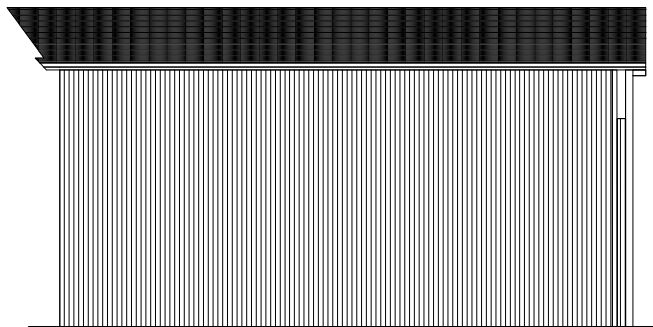

Existing South West (Rear) Elevation

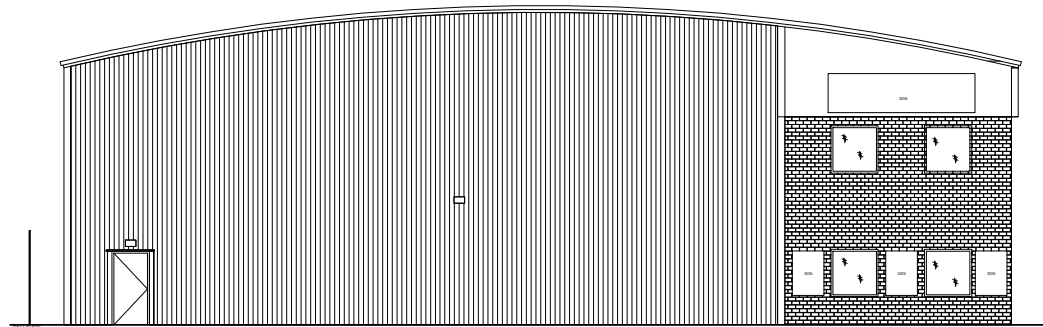

Existing South East (Side) Elevation

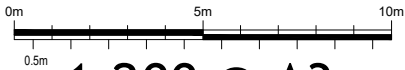

1:200 @ A3



City Plumbing Supplies
Property Department
Eldon Way, Crick Ind Estate,
Crick, Northampton
NN6 7SL

CPS Spalding(2298)

EXISTING
ELEVATIONS

SCALE 1: 200 PDF @ ISO A3 Landscape
ACAD ISO A3 Full Bleed PDF Print
Paperspace window 1:200 xp

Branch Address

City Plumbing Supplies
Wardentree Park,
Pinchbeck,
Spalding
PE11 3ZN

Drawn By

JJM

Checked by

N/A

Scale

1:200

Drawing Size

ISO A3 Landscape

Date

2.10.25

Drawing Title

CPS Spalding (2298) - (P) 5

Revision

-