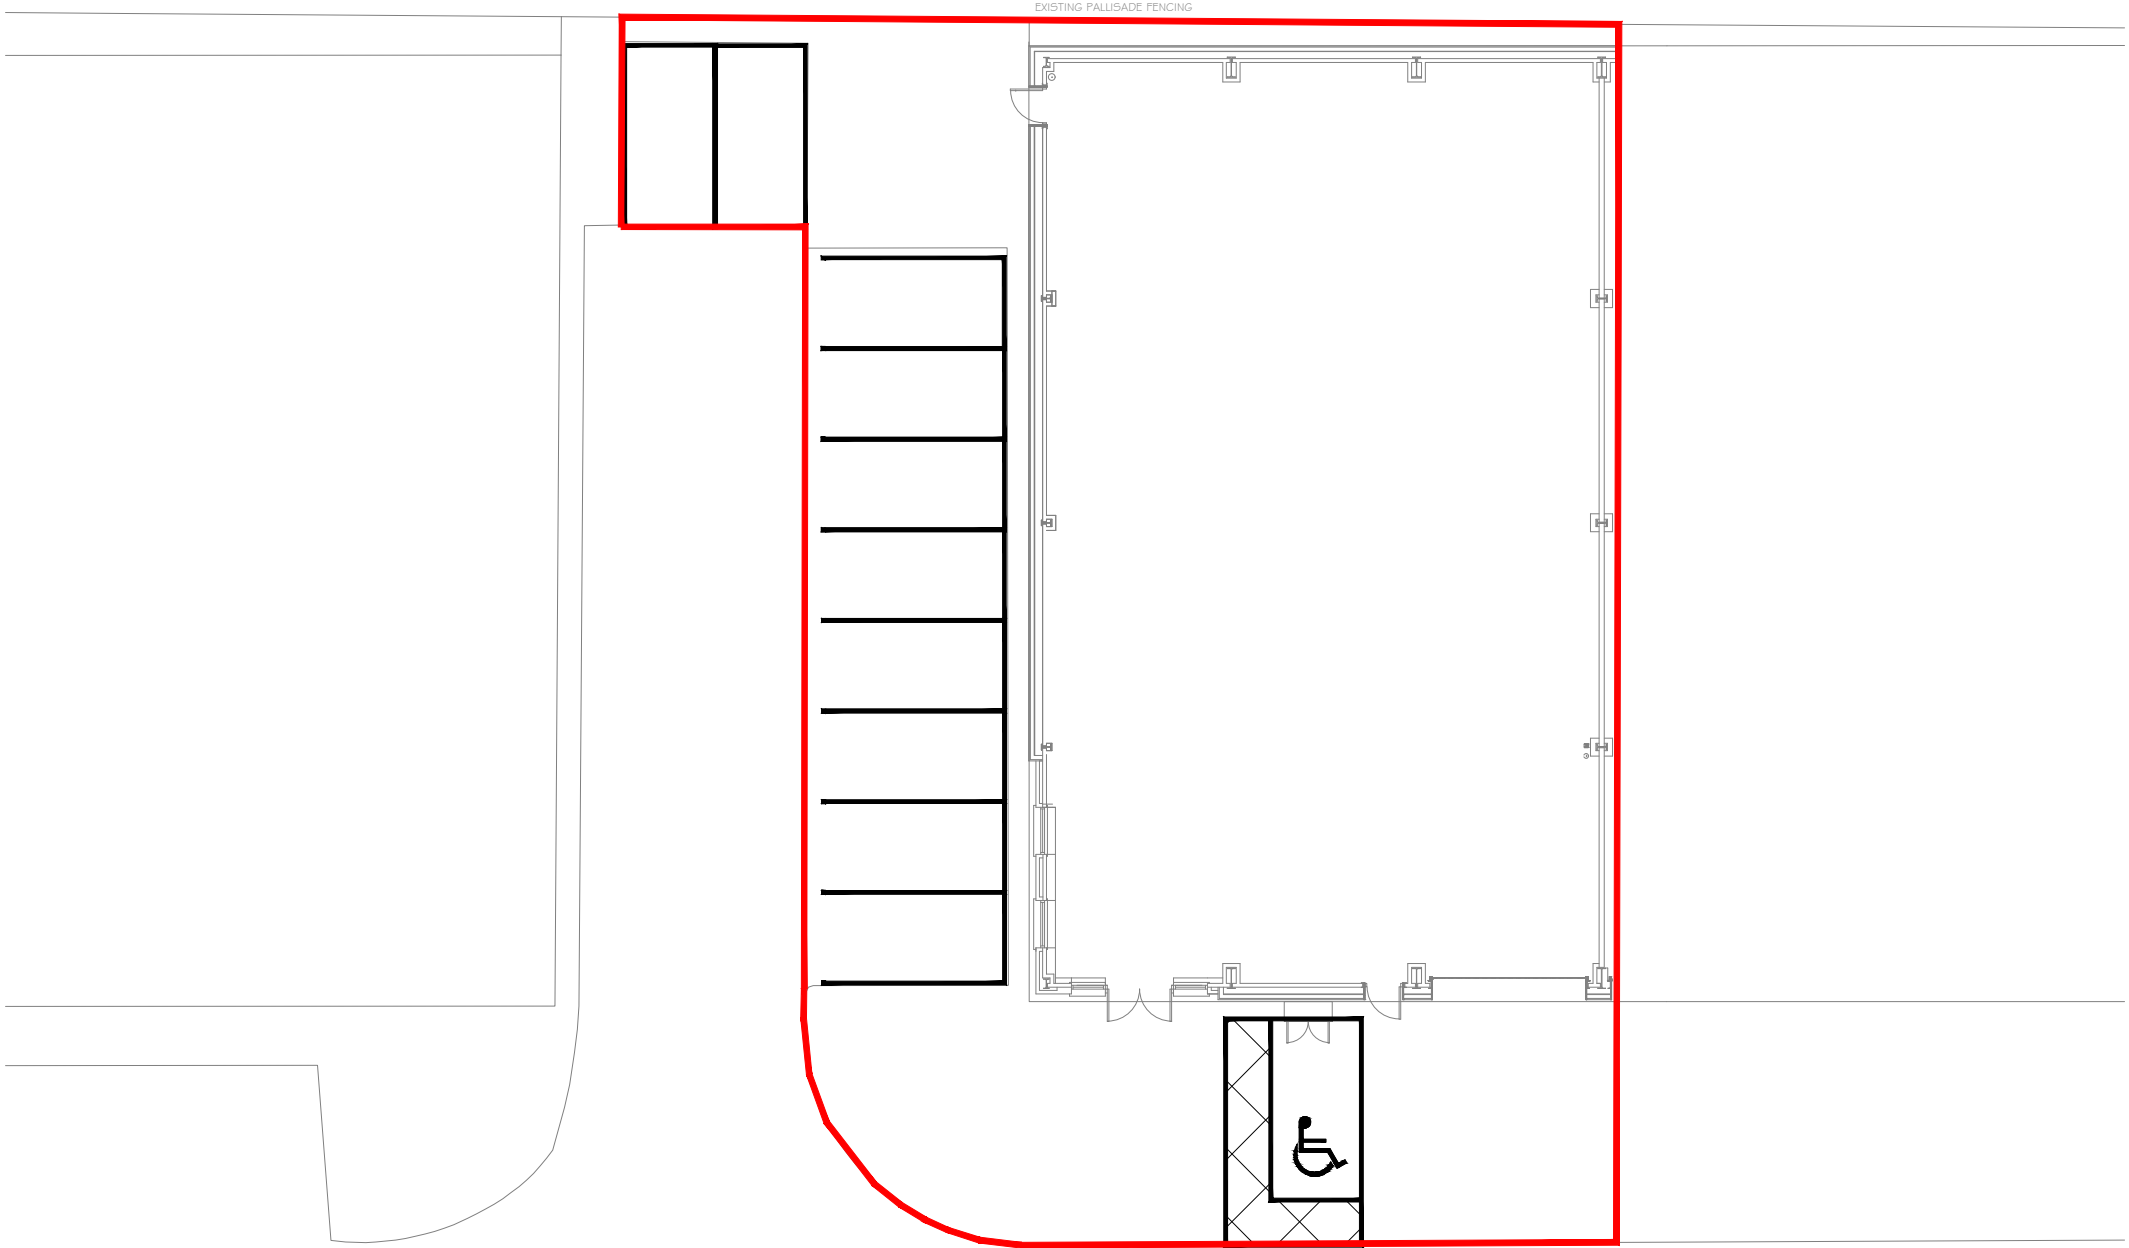


City Plumbing Supplies
Property Department
Eldon Way, Crick Ind Estate,
Crick, Northampton
NN6 7SL

CPS Spalding(2298)

**EXISTING
PARKING**

SCALE 1: 200 PDF @ ISO A3 Landscape
ACAD ISO A3 Full Bleed PDF Print
Paperspace window 1:200 xp

Branch Address City Plumbing Supplies Wardentree Park, Pinchbeck, Spalding PE11 3ZN		
Drawn By JJM		Checked by N/A
Scale 1:200	Drawing Size ISO A3 Landscape	Date 2.10.25
Drawing Title CPS Spalding (2298) - (P) 3		Revision -