



City Plumbing Supplies
Property Department
Eldon Way, Crick Ind Estate,
Crick, Northampton
NN6 7SL

CPS Spalding(2298)

LOCATION PLAN

SCALE 1: 100 PDF @ ISO A3 Landscape
ACAD ISO A3 Full Bleed PDF Print
Paperspace window 1:1250 xp

Branch Address

City Plumbing Supplies
Wardentree Park,
Pinchbeck,
Spalding
PE11 3ZN

Drawn By

JJM

Checked by

N/A

Scale

1:1250

Drawing Size

ISO A3 Landscape

Date


2.10.25

Drawing Title

CPS Spalding (2298) - (P) 1

Revision

-

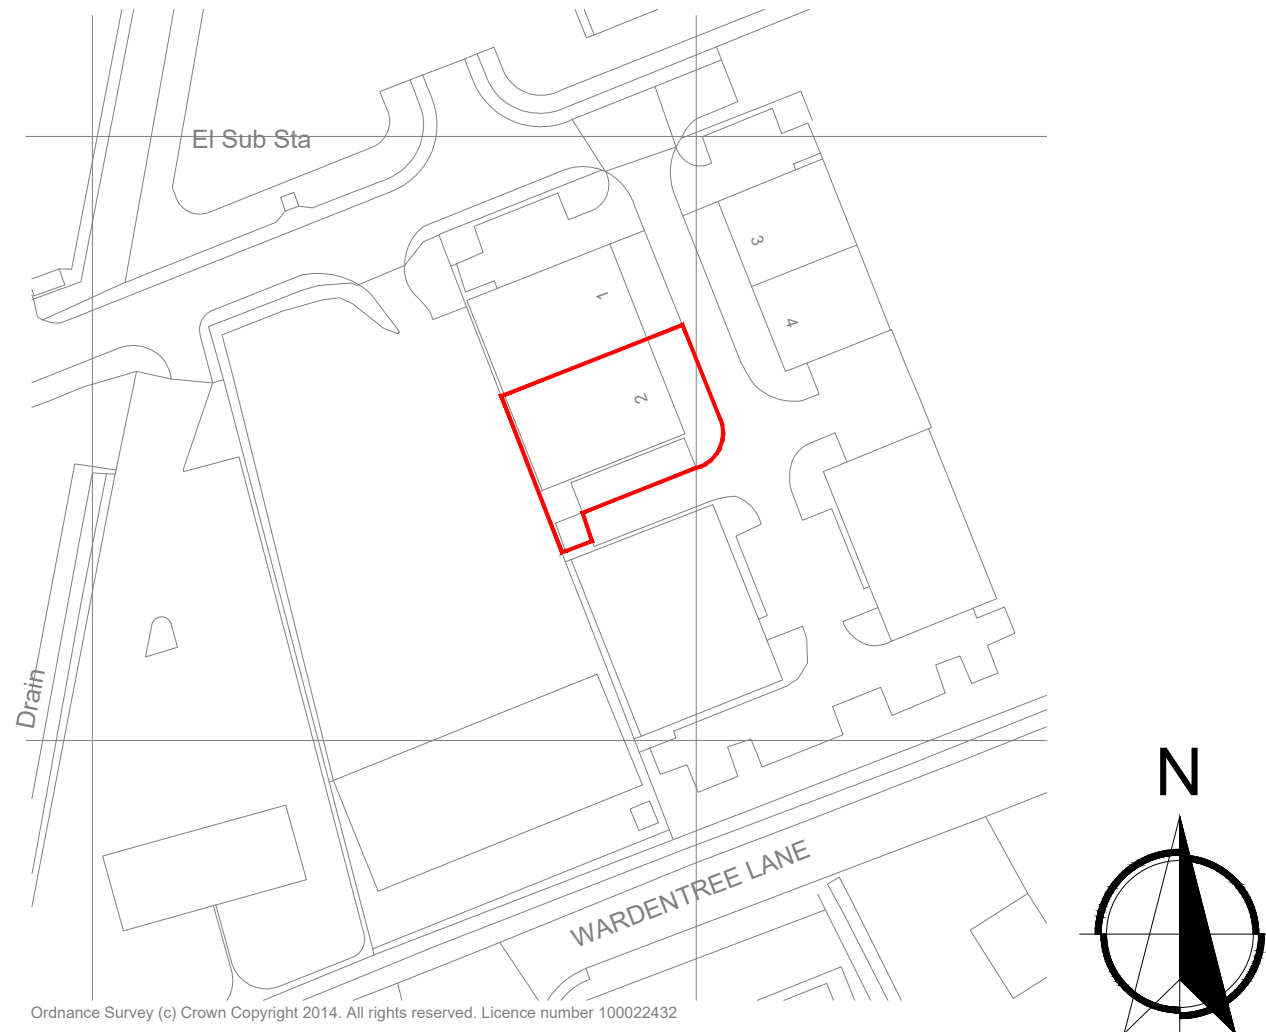

Ordnance Survey (c) Crown Copyright 2014. All rights reserved. Licence number 100022432

