



City Plumbing Supplies
Property Department
Eldon Way, Crick Ind Estate,
Crick, Northampton
NN6 7SL


CPS Spalding(2298)

PROPOSED
ELEVATIONS


SCALE 1: 200 PDF @ ISO A3 Landscape
ACAD ISO A3 Full Bleed PDF Print
Paperspace window 1:200 xp

Branch Address
City Plumbing Supplies
Wardentree Park,
Pinchbeck,
Spalding
PE11 3ZN


Drawn By JJM		Checked by N/A	
Scale 1:200	Drawing Size ISO A3 Landscape		Date 2.10.25
Drawing Title CPS Spalding (2298) - (P) 6			Revision -

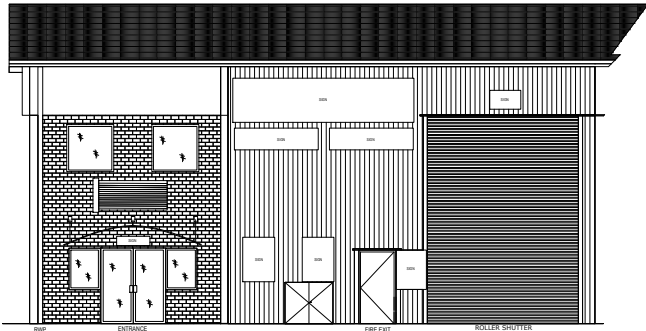


Proposed North East (Front) Elevation

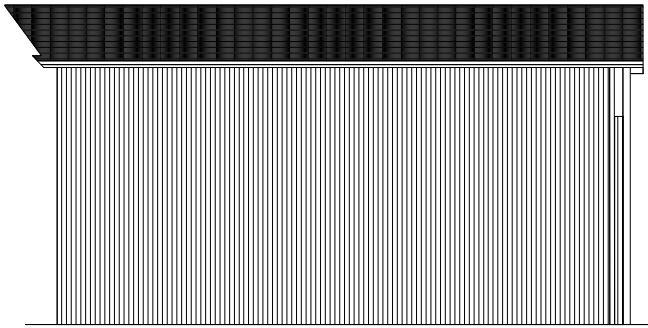

Proposed South West (Rear) Elevation

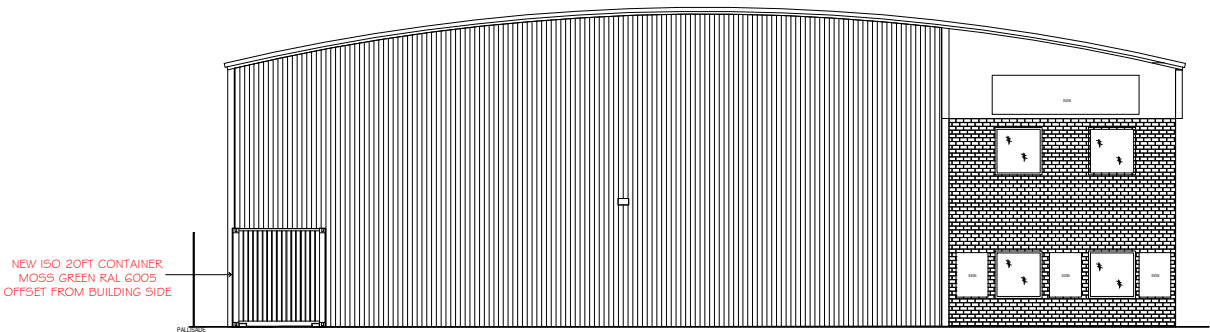

Proposed South East (Side) Elevation

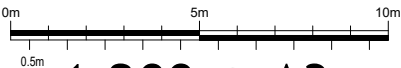

1:200 @ A3