ISO A3

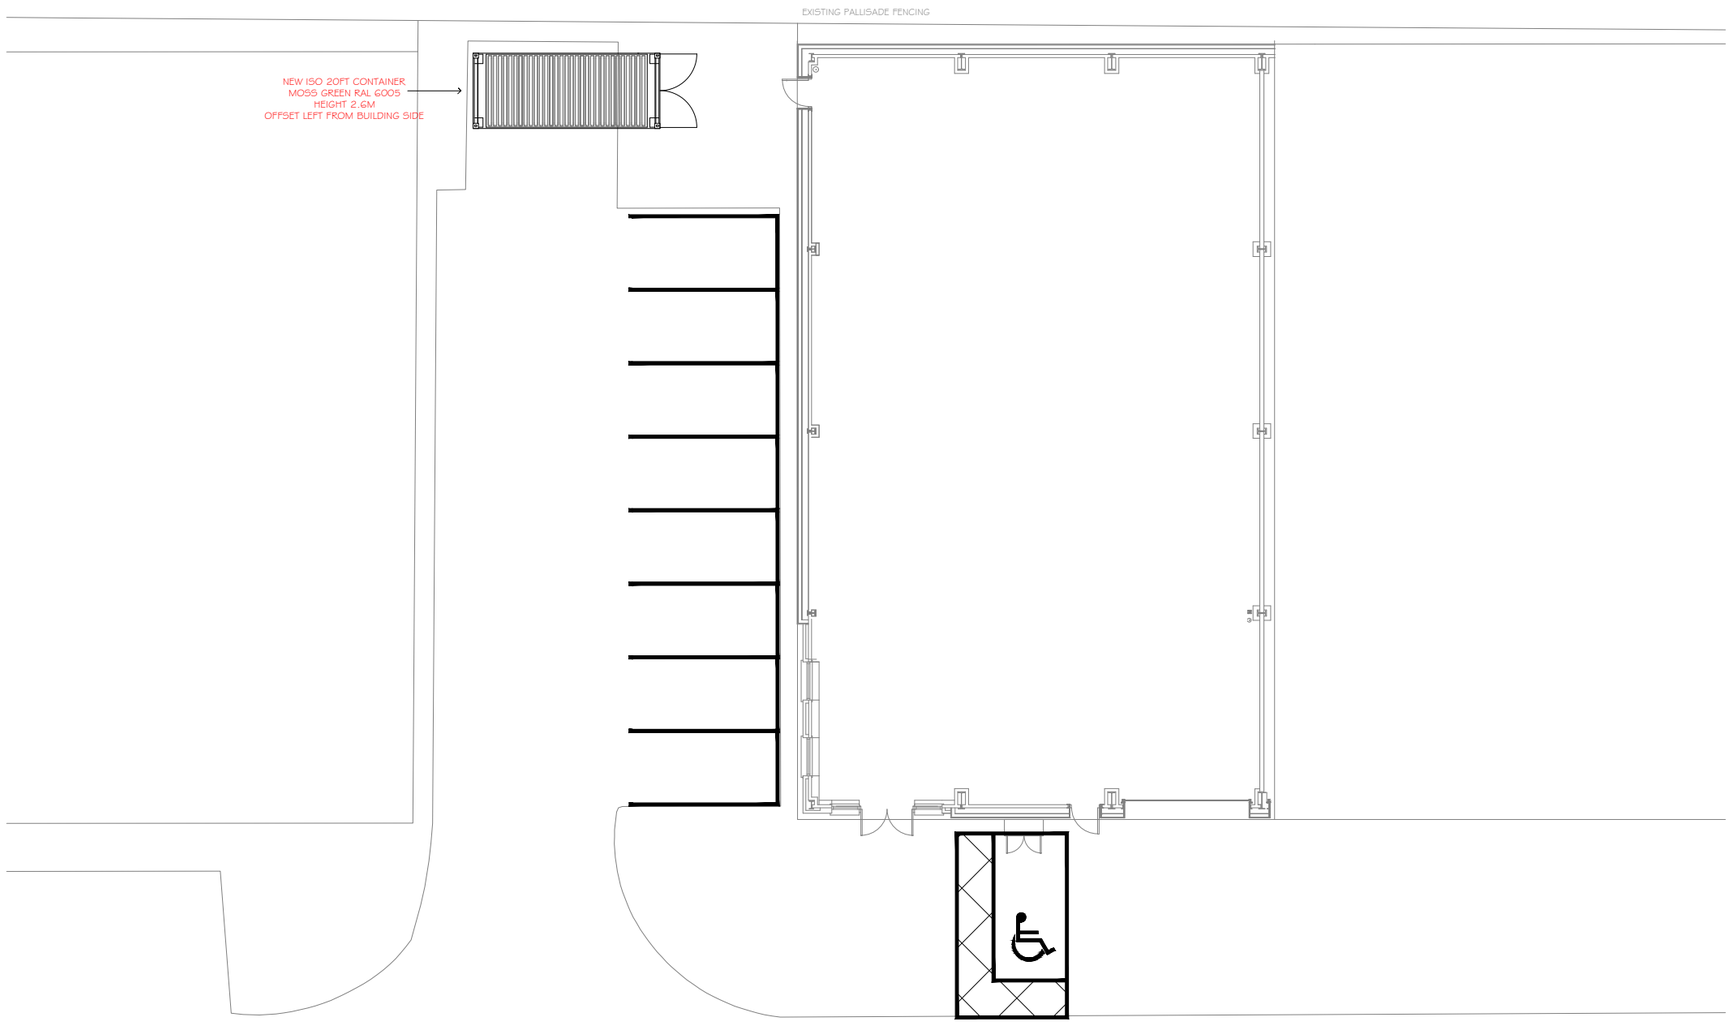

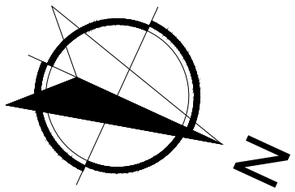

1:200 @ A3

0m 5m 10m

0.5m

City Plumbing Supplies

Property Department
Eldon Way, Crick Ind Estate,
Crick, Northampton
NN6 7SL

CPS Spalding(2298)

PROPOSED PARKING

SCALE 1: 200 PDF @ ISO A3 Landscape
ACAD ISO A3 Full Bleed PDF Print
Paperspace window 1:200 xp

Branch Address

City Plumbing Supplies
Wardentree Park,
Pinchbeck,
Spalding
PE11 3ZN

Drawn By	Checked by
JJM	N/A

Scale	Drawing Size	Date
1:200	ISO A3 Landscape	2.10.25

Drawing Title	Revision
CPS Spalding (2298) - (P) 4	-