

SIDE

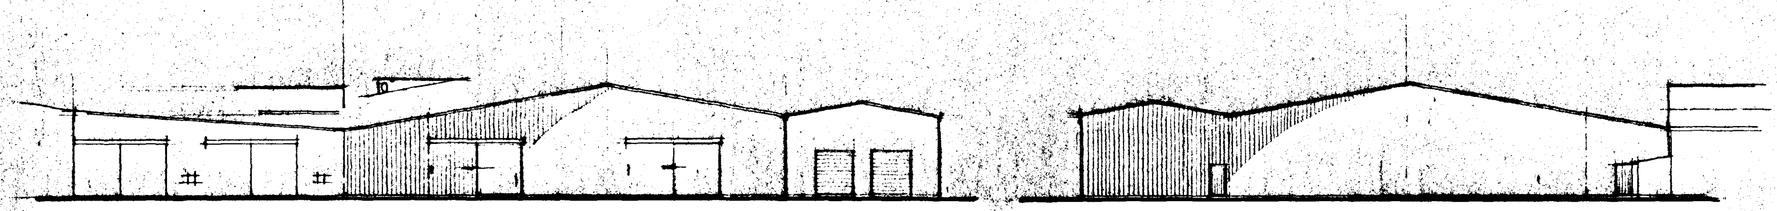

FRONT

REAR

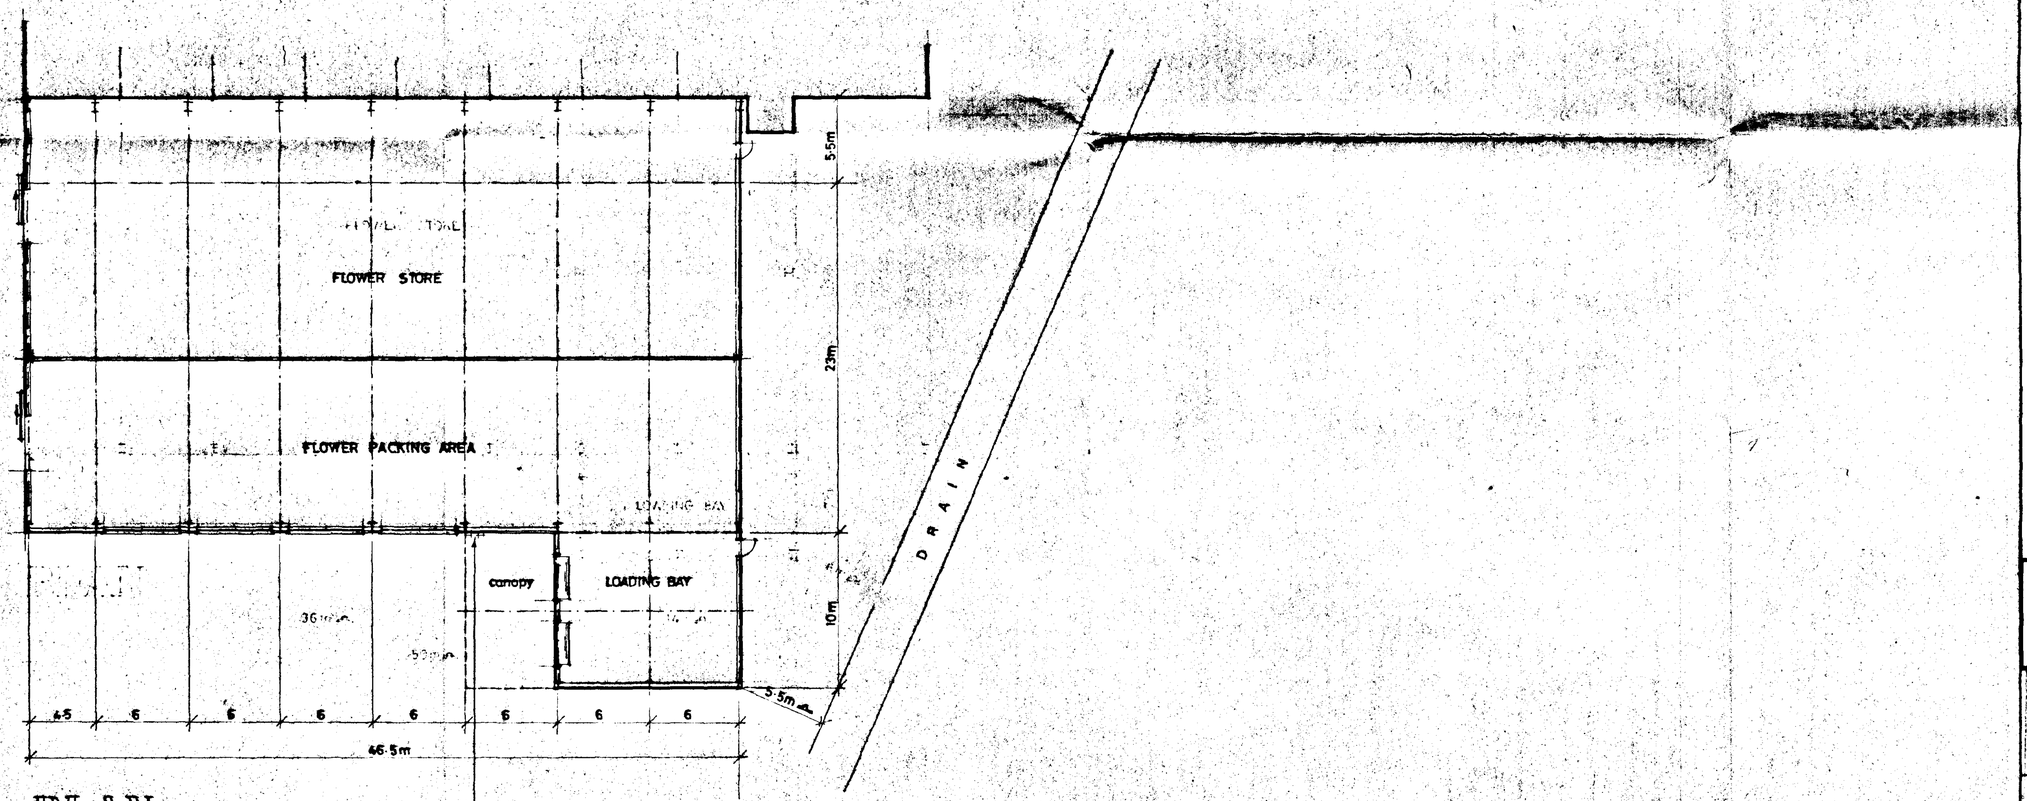

PLAN

POWER SUPPLIES TO ENABLE VEHICLES TO CONNECT TO FOR REFRIGERATION UNITS WITHOUT CONTINUOUS RUNNING OF ENGINES.

DO NOT SCALE FROM THIS DRAWING

This drawing is copyright and may not be altered, traced, photographed or used for any purpose other than that for which it is issued.
The General Contractor is to check all dimensions on site and report discrepancies to the Architect.
All details shown on this drawing including foundations are based upon typical site conditions related to the area. No responsibility can be accepted for abnormal conditions which may be discovered during construction unless reported to the Architect so that design amendments may be considered. Site soil surveys are recommended in respect of foundations to establish specific site conditions before foundation work is undertaken.

SUMMIT 2296 4567

SOUTH HOLLAND DC
HOUSING & PLANNING
04 SEP 1997
Ref: 0967/97

DETERMINED PLAN

G. R. MERCHANT
I.ENG AMICE, FIWO,
ARCHITECTURAL, STRUCTURAL
& LAND DRAINAGE CONSULTANT
TEL: HOLBEACH (01406) 490800

PROJECT:
PROPOSED FLOWER PACKING & FLOWER STORE

CLIENT:
CHAS LACEY & SONS LTD
HERDGATE LANE
PINCHBECK

SCALES: *1/200*
DATE: *AUG 1997*
G.R.MERCHANT.
DRAWING No. *CL 95.2*
REVISIONS:

6946 11947

TREE PLANTING

- A SILVER BIRCH - BETULA PENDULA - HALF STANDARD
- B RED HAWTHORN - CRATEAGUS PAULS SCARLET - HALF STANDARD
- C FIELD MAPLE - ACER CAMPESTRE - HALF STANDARD
- D WHITEBEAM - SORBUS ARIA LUTESCENS - HALF STANDARD
- E BEECH - FAGUS SYLVATICA - HALF STANDARD
- F BLACKTHORN - PRUNUS SPINOSA - HALF STANDARD

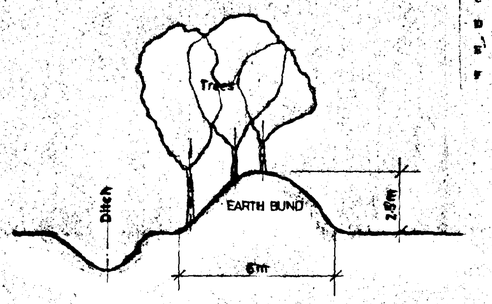

EARTH BUND
SCALE : 1/100

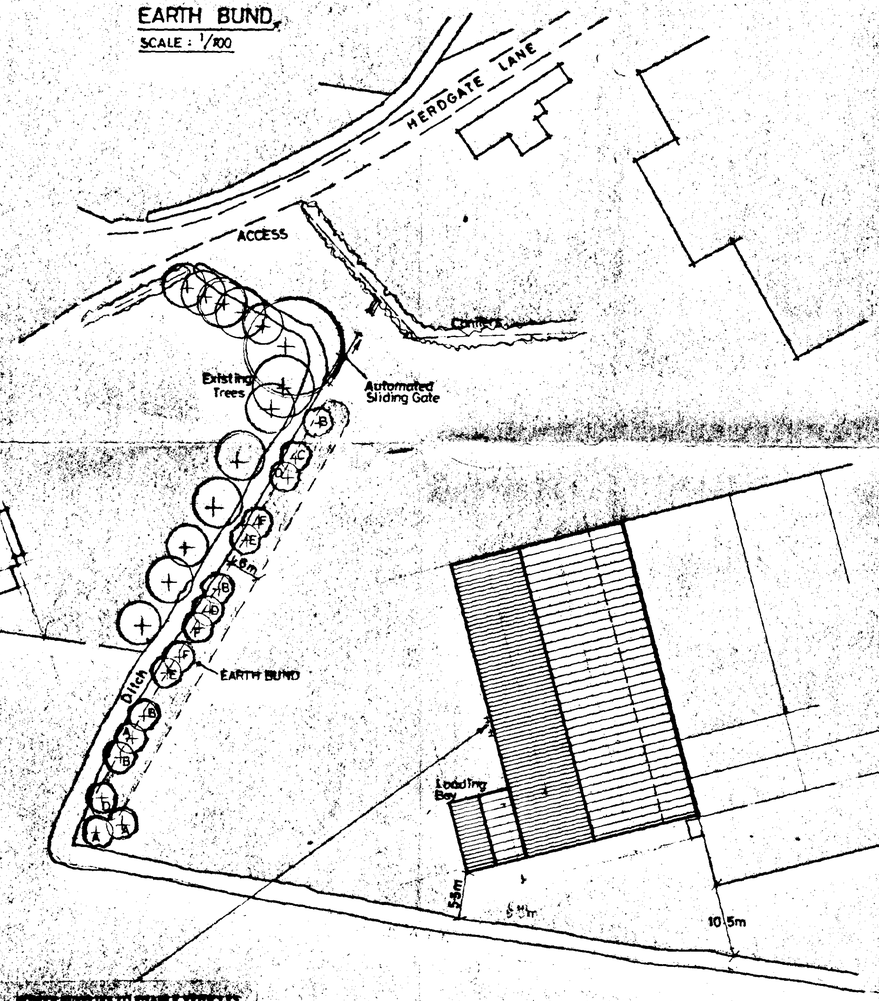

POWER SUPPLIES TO ENABLE VEHICLES TO CONNECT TO FOR REFRIGERATION UNITS WITHOUT CONTINUOUS RUNNING OF ENGINES.

SITE LAYOUT

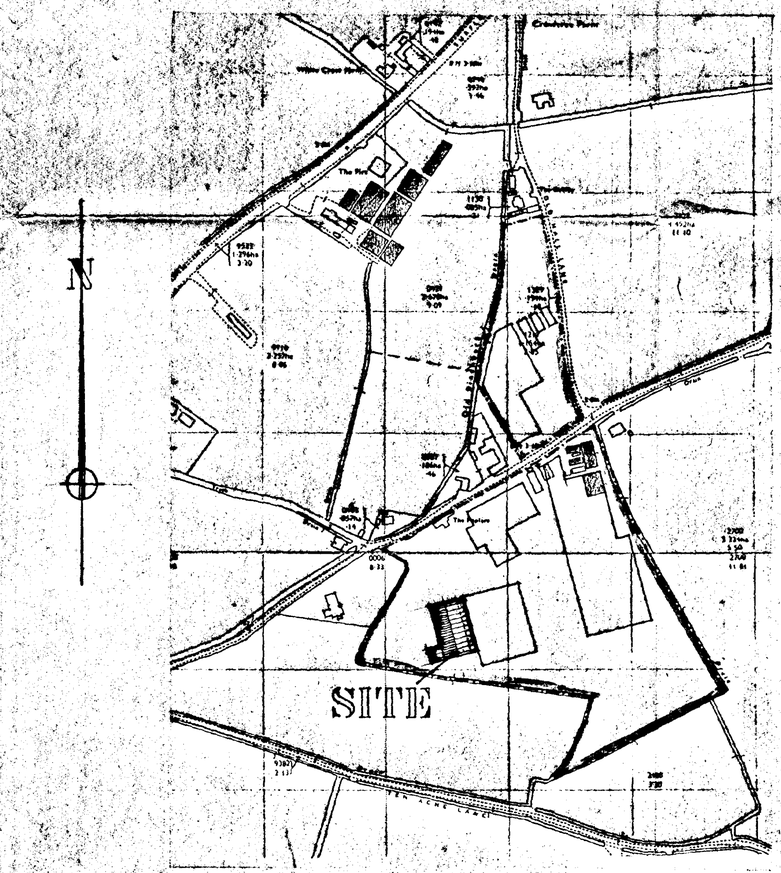

LOCATION PLAN

DO NOT SCALE FROM THIS DRAWING

This drawing is copyright and may not be altered, traced, photographed or used for any purpose other than that for which it is issued.

The General Contractor is to check all dimensions on site and report discrepancies to the Architect.

All details shown on this drawing including foundations are based upon typical site conditions related to the area. No responsibility can be accepted for abnormal conditions which may be discovered during construction unless reported to the Architect so that design amendments may be considered. Site soil surveys are recommended in respect of foundations to establish specific site conditions before foundation work

SOUTH HOLLAND DC
HOUSING & PLANNING
04 SEP 1997
Ref: 0967/97

DETERMINED
PLAN

G. R. MERCHANT
I.ENG AMICE, FIWO,
ARCHITECTURAL, STRUCTURAL
& LAND DRAINAGE CONSULTANT
TEL: HOLBEACH (01406) 490600

PROJECT:
PROPOSED FLOWER PACKING & FLOWER STORE

CLIENT:
CHAS LACEY & SONS LTD
HERDGATE LANE
PINCHBECK

SCALES: 1/2500 1/500

DATE: AUG 1997

R.MERCHANT

DRAWING No.: CL.05.1

REVISIONS: