


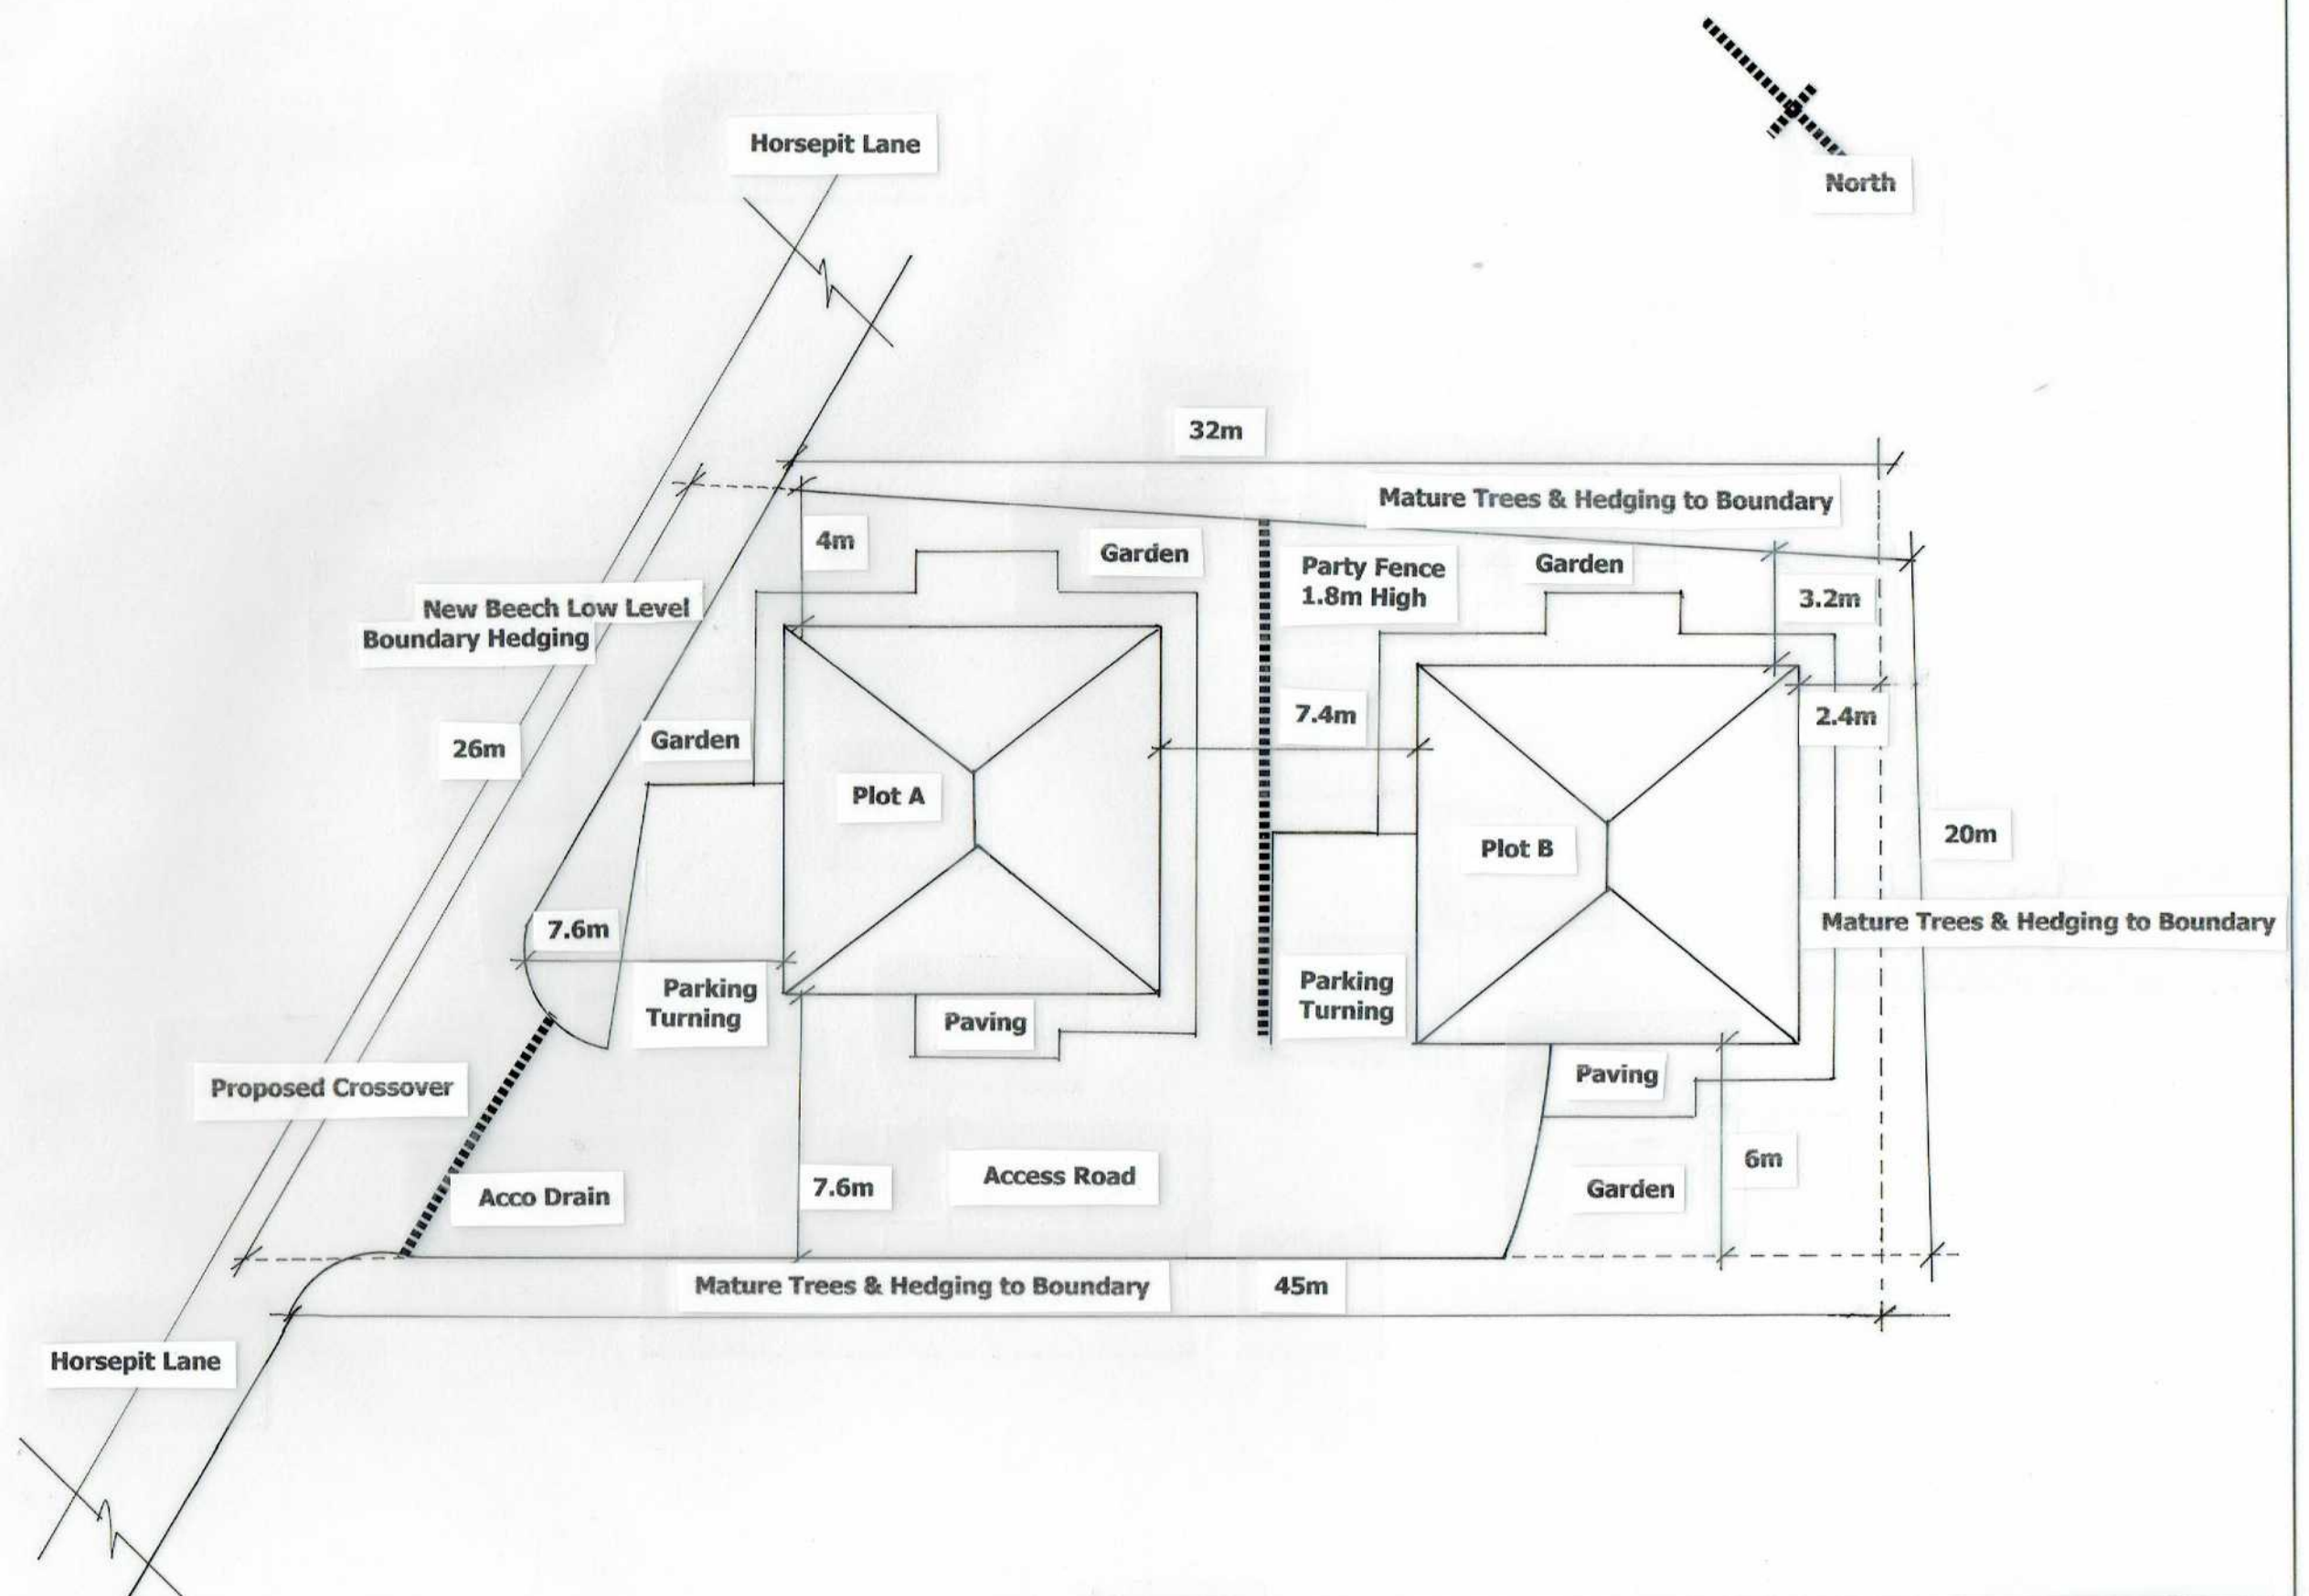

#### NOTES:

All dimensions must be checked on site and not scaled from this drawing.

Client

M. Coulam

Job Title

Proposed Erection of Two Bungalows off Horsepit Lane, Pinchbeck

Scale

1:200

Drawn by RHJC

Date 15 January 2022

Drawing Title

Block Plan

Drg No.

0/002

Rev