


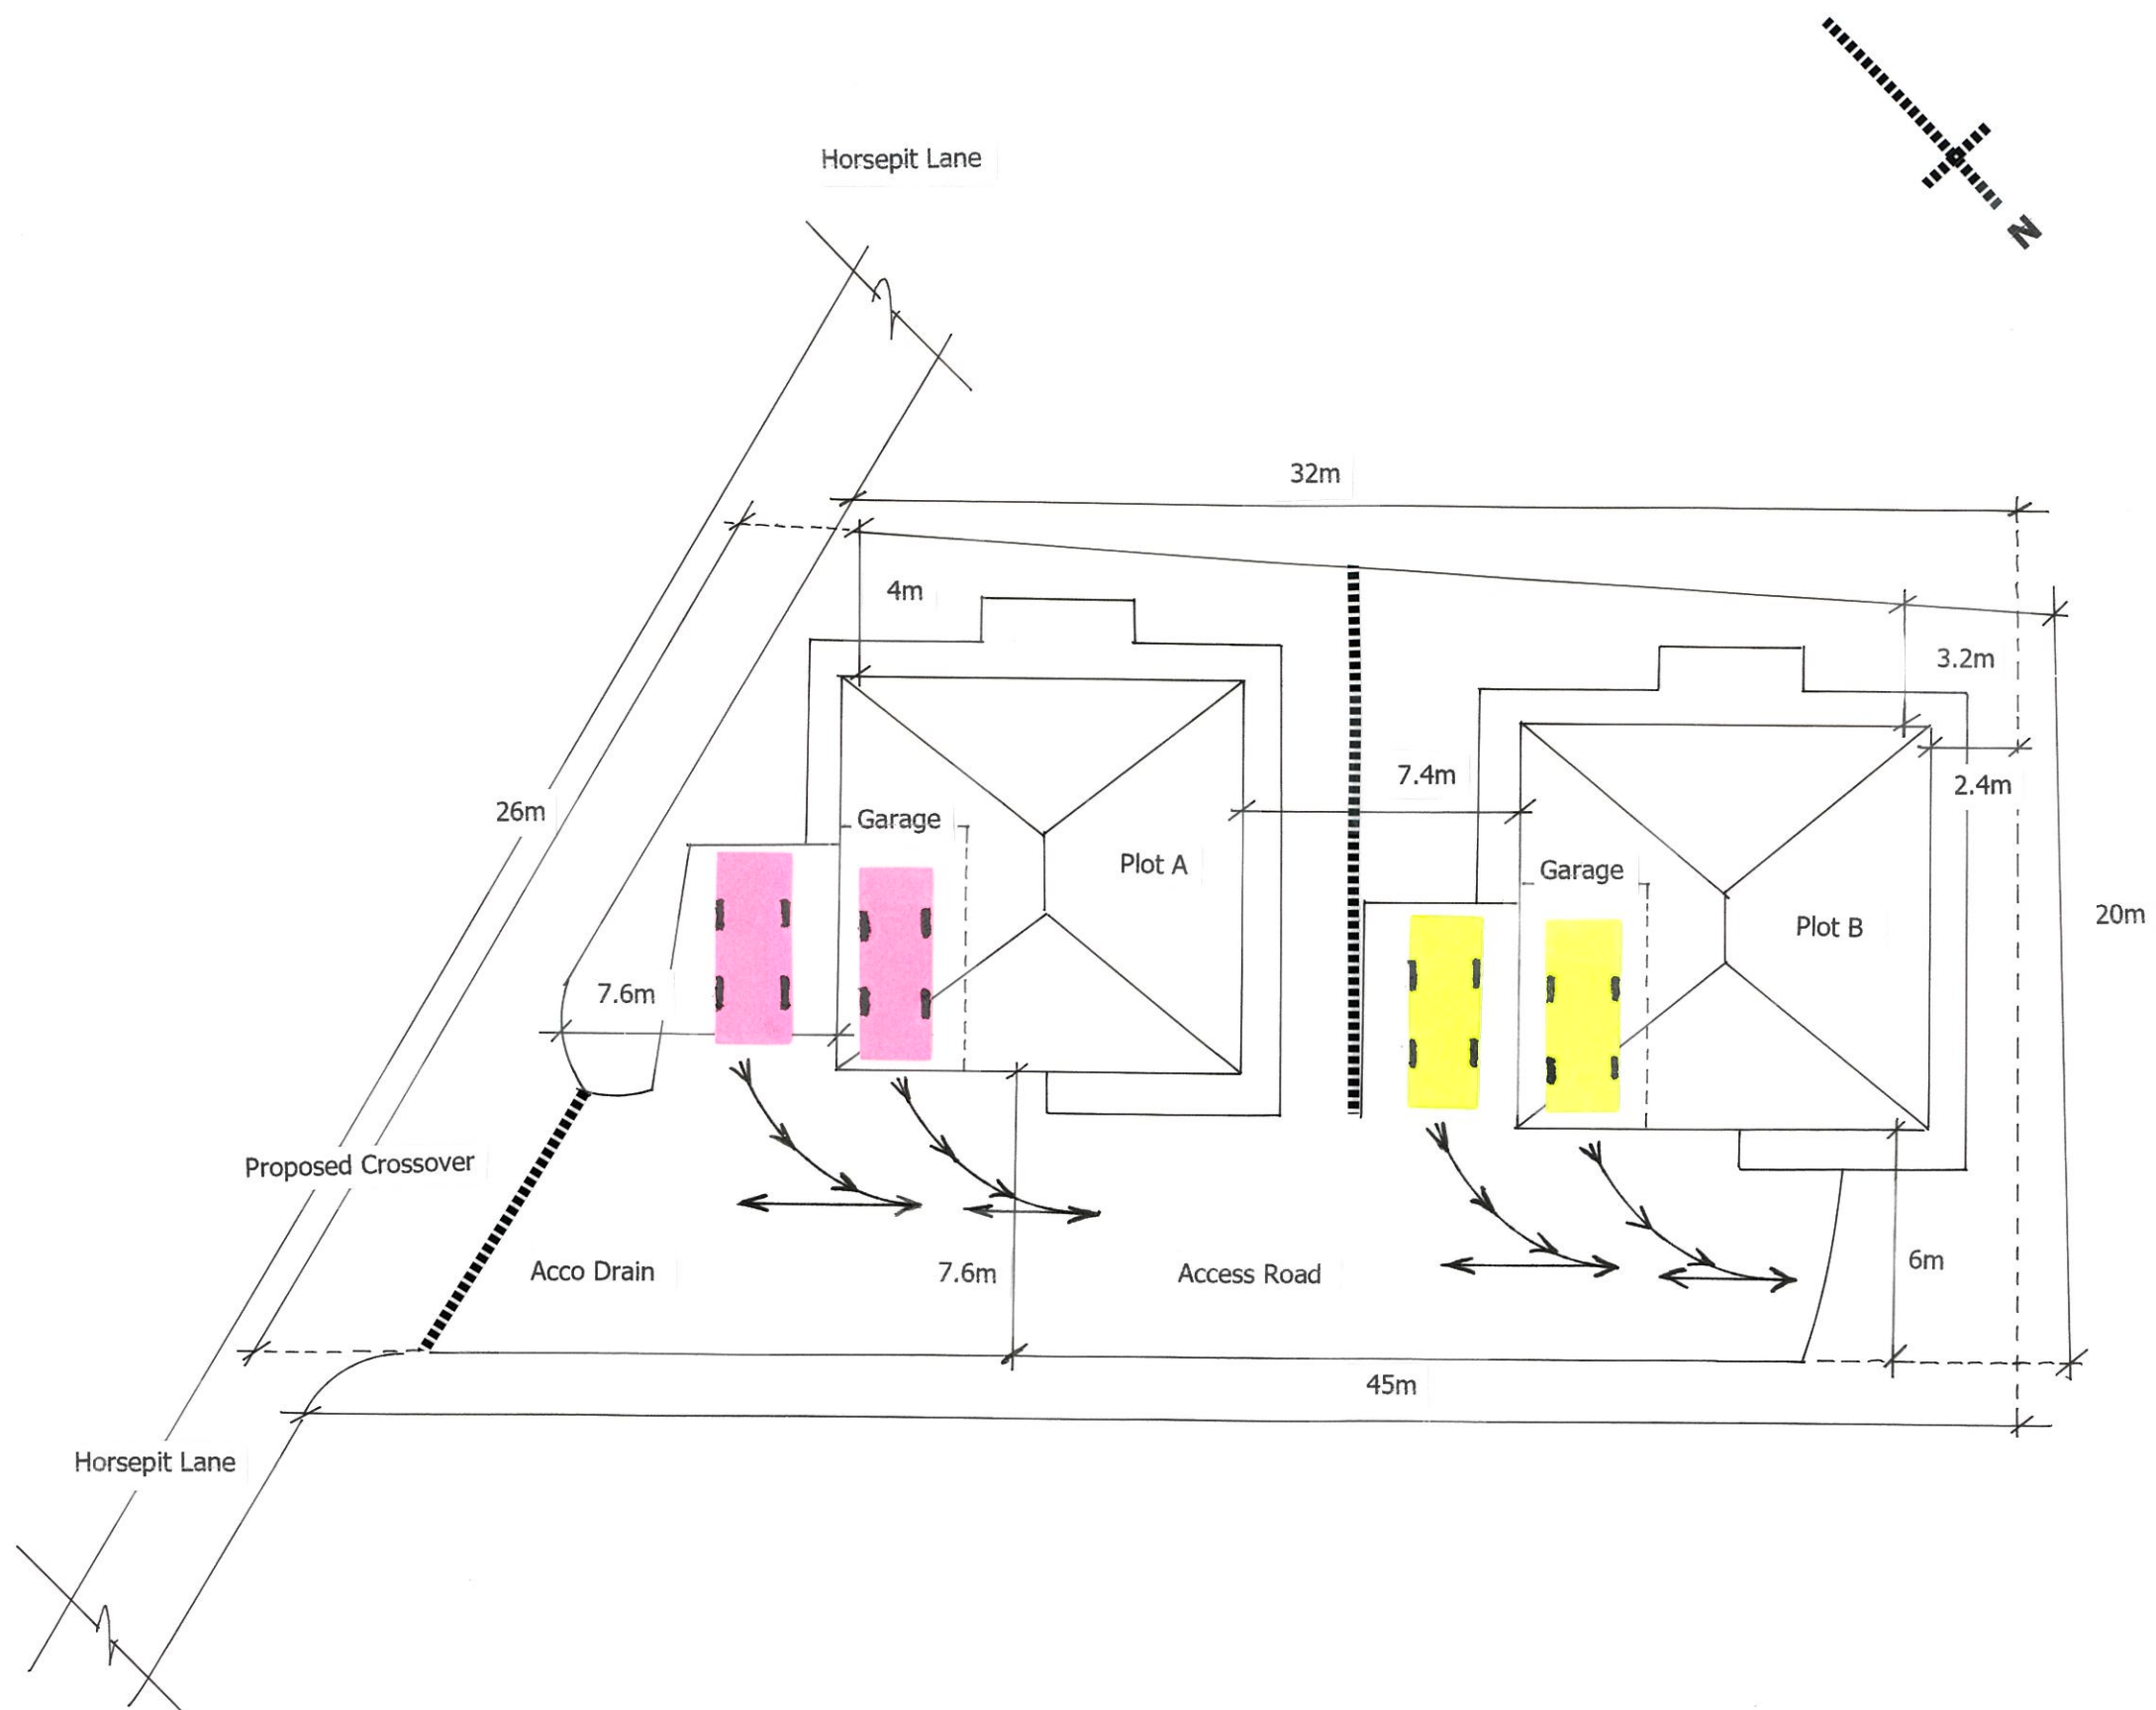

To be read in conjunction with Drawing No. 0/002
Dated 15 February 2022

NOTES:
Additional information reference Dean Whitehead
letter dated 15 February 2022 requesting further
details illustrating egress for vehicles leaving
in a forward gear
not scaled from this drawing.

Client M. Coulam
Job Title Proposed Erection of Two Bungalows
off Horsepit Lane, Pinchbeck

Scale 1:200
Drawn by RHJC
Date 18 February 2022

Drawing Title Block Plan
Drg No. 0/003
Rev