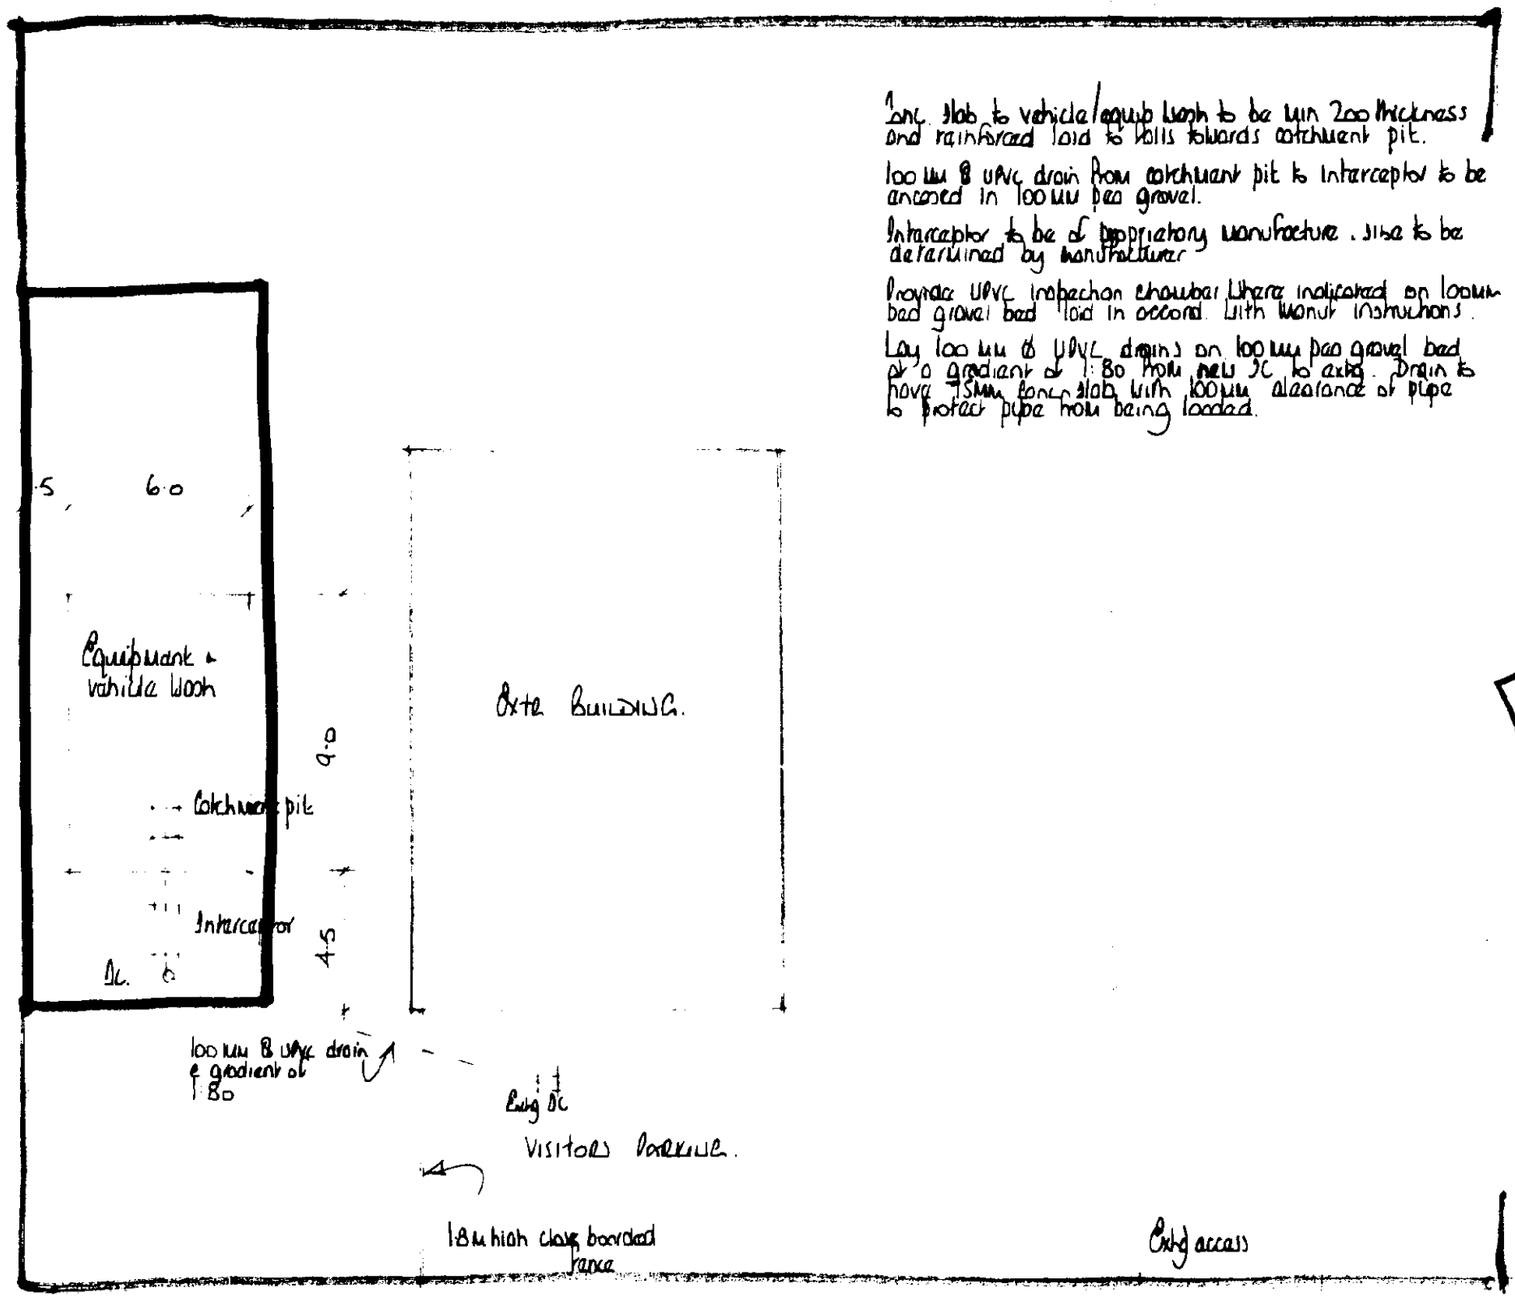


DETERMINED PLAN

A		
	Date	Revisions

© copyright

East Midlands Design Associates

"Willow Lodge",
Horseshoe Road,
Spalding,
Lincs. PE11 3JA
Tel: Spalding (0775) 767968

Client
R. TRUELENNY SALES

Job Title
PROPOSED EQUIPMENT & VEHICLE WASH AREA AT CROSSWELL CLOSE BELNER ROAD INDUSTRIAL ESTATE WARDENTREE LANE PINCHBECK

Drawing Title
BLOCK PLAN

SOUTH ... D.C.
PLAN ...
06 OCT 1994
REF ..0972/94

Scale 1:200

Date Oct 94 | Drawn by

Drg. No. 94/91/01 | Rev