
Site Plan

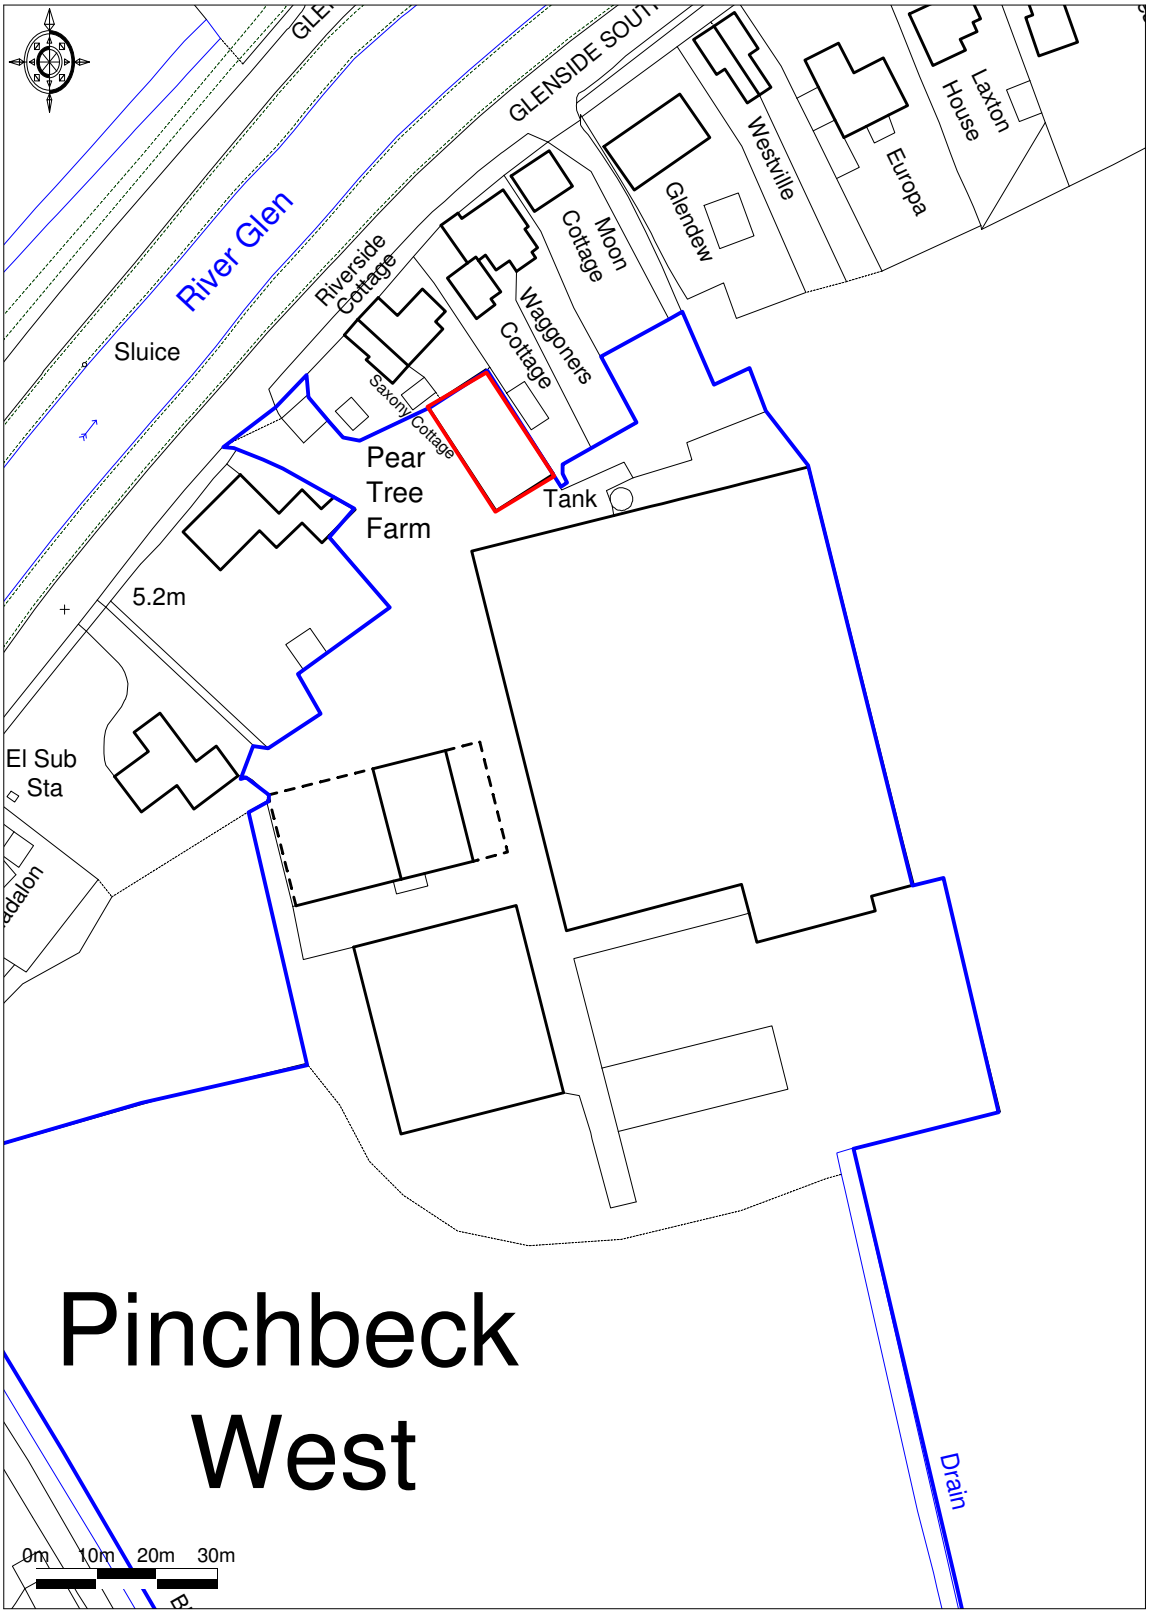

Promap®
Ordnance Survey © Crown Copyright 2014. All rights reserved.
Licence number 100022432. Plotted Scale - **1:1250**

Peartree Farm

BROWN & CO