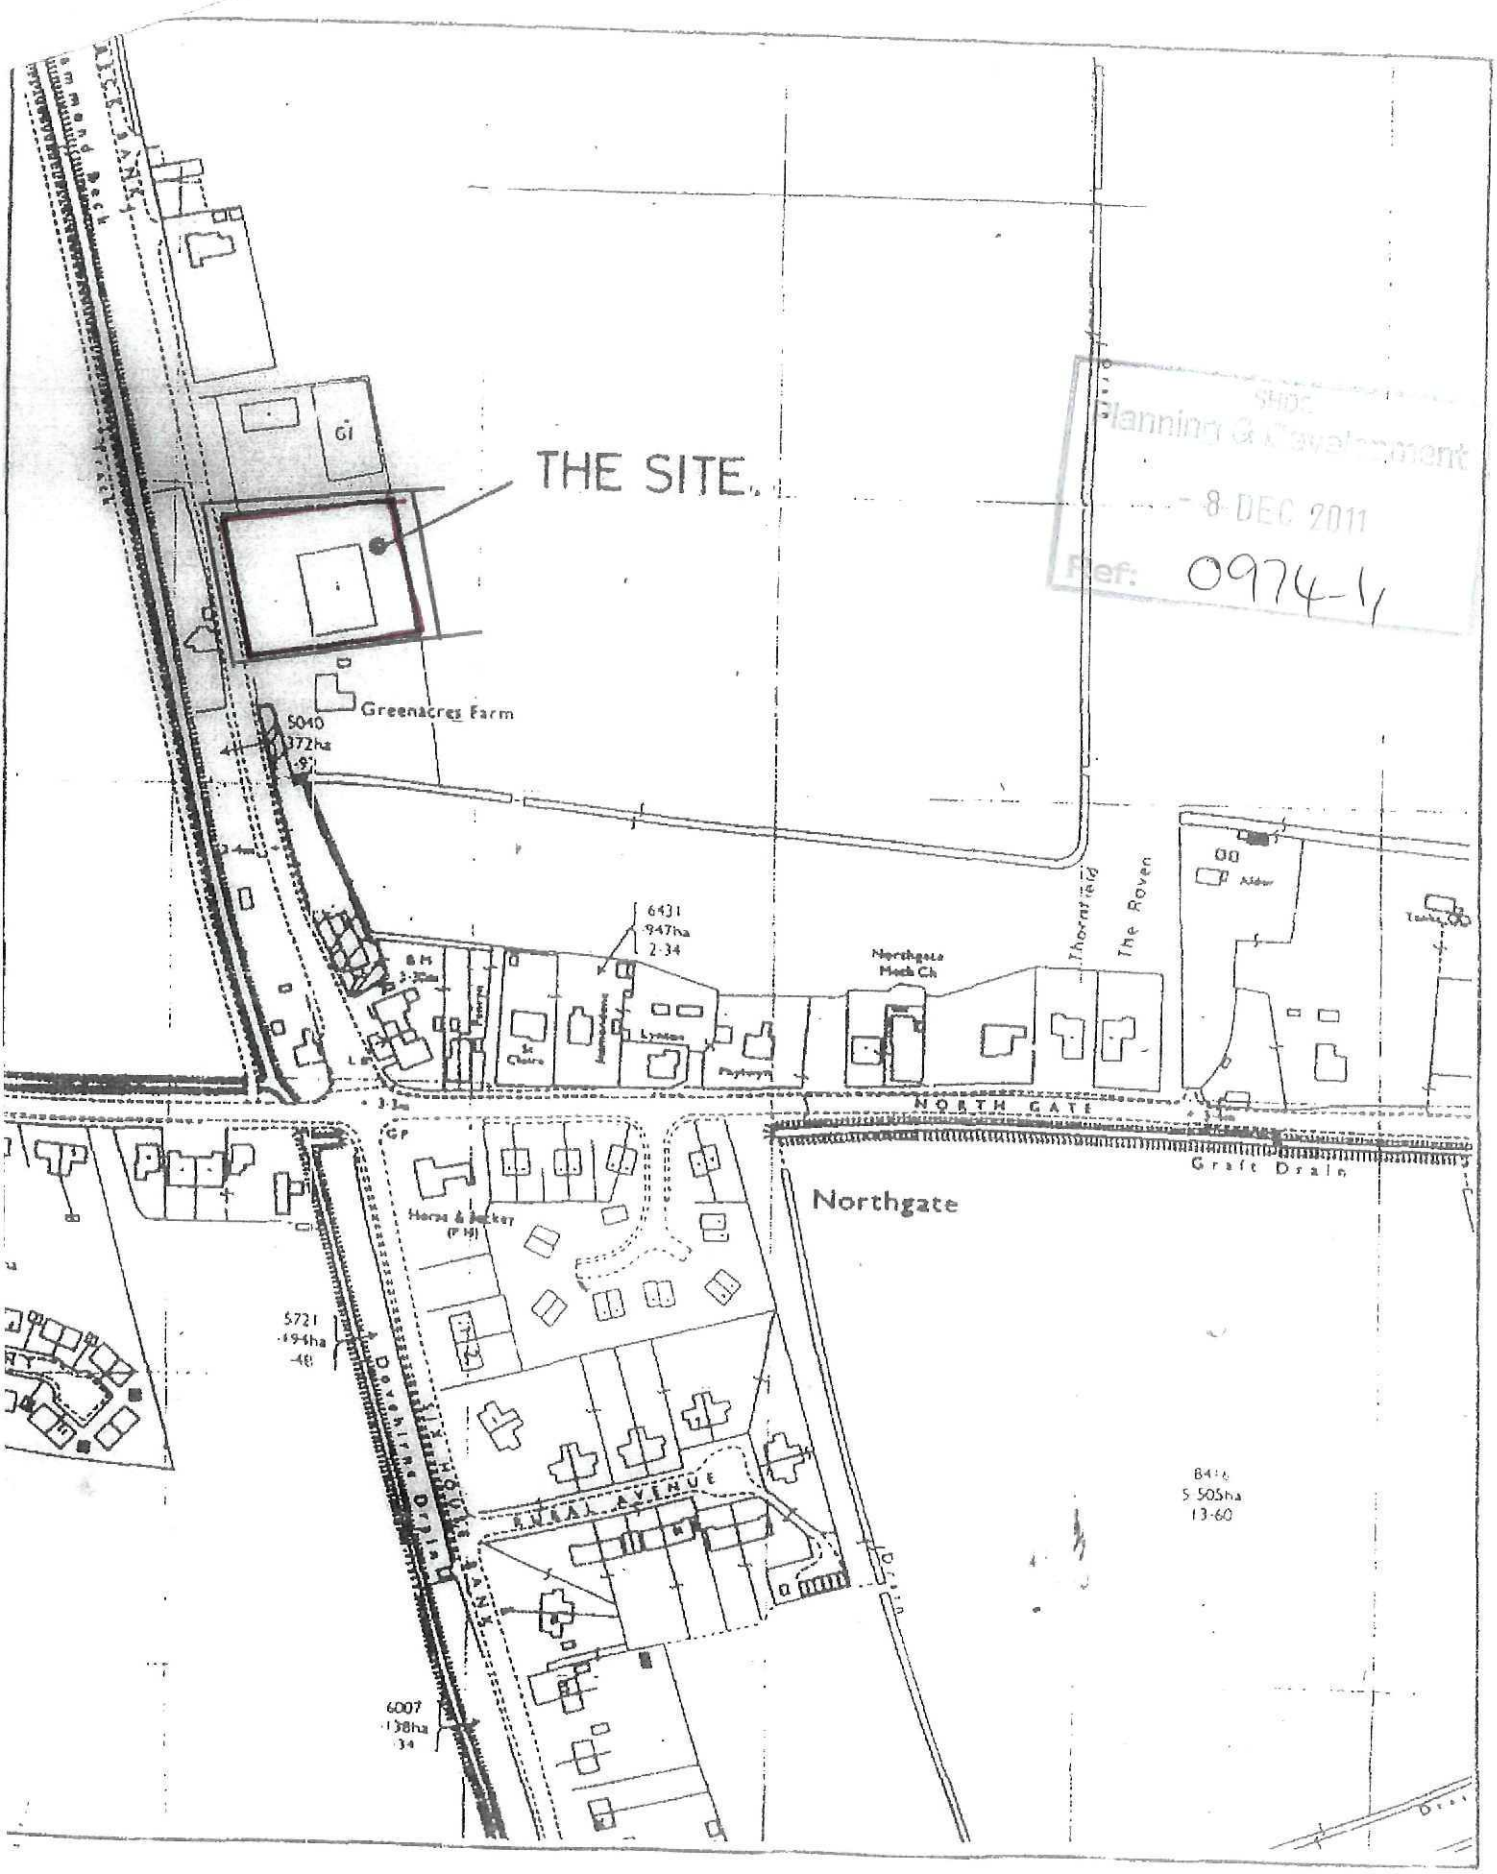


SHDC
Planning & Development
- 8 DEC 2011
Ref: 0974-1/

LOCATION PLAN.

SCALE : 1/2500