
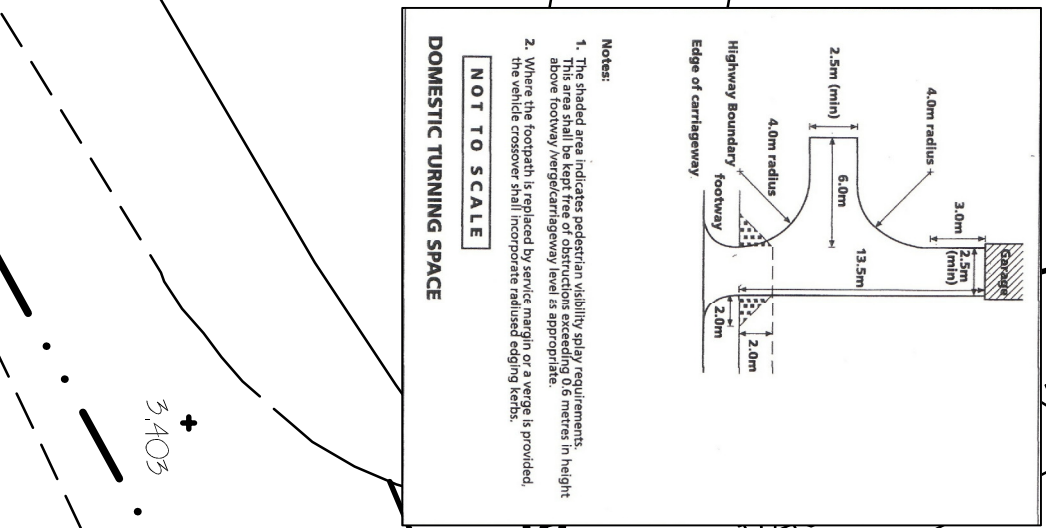


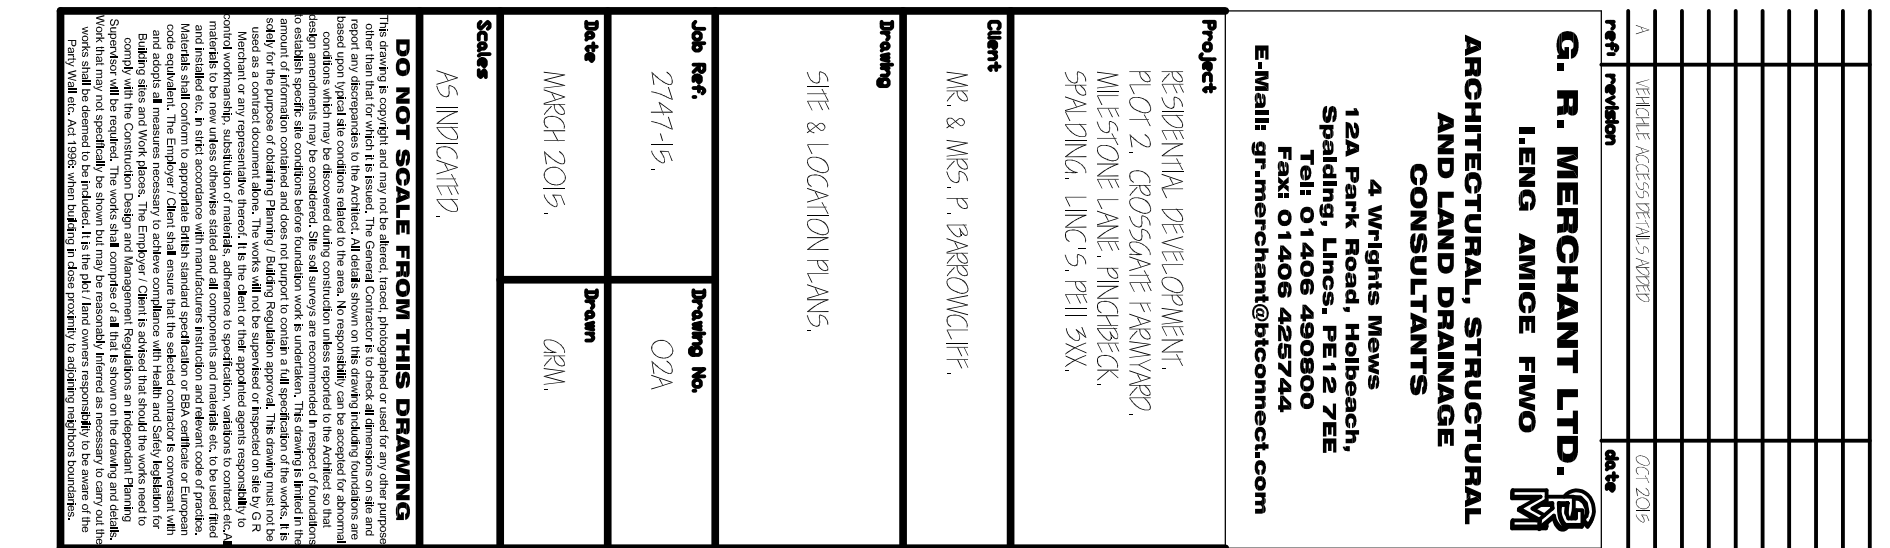

- A - MIXED HEDGING.
- B - SILVER BIRCH (BETULA PENDULA) Feathered.
- C - WHITEBAM (SORBUS ARIA) Feathered.
- D - HAWTHORN (CRATAEGUS MONOGINA ) Feathered.
- E - GRAVEL DRIVE.
- F - 1.8m HIGH CLOSE BOARDED FENCE.
- G - 1.8m HIGH CLOSE BOARDED FENCE REPLACING TO 1.0m & VERGE.
- H - NEW ACCESS TO MILESTONE LANE TO REQUIREMENTS OF LCC.

All trees to be planted with minimum 0.6m plastic mulch mat and to be staked, tied and tubed.

1/3 to 1/2 bag of peat free tree and shrub planting compost to be incorporated into backfill for each tree hole.