


ELEVATIONS AS PROPOSED

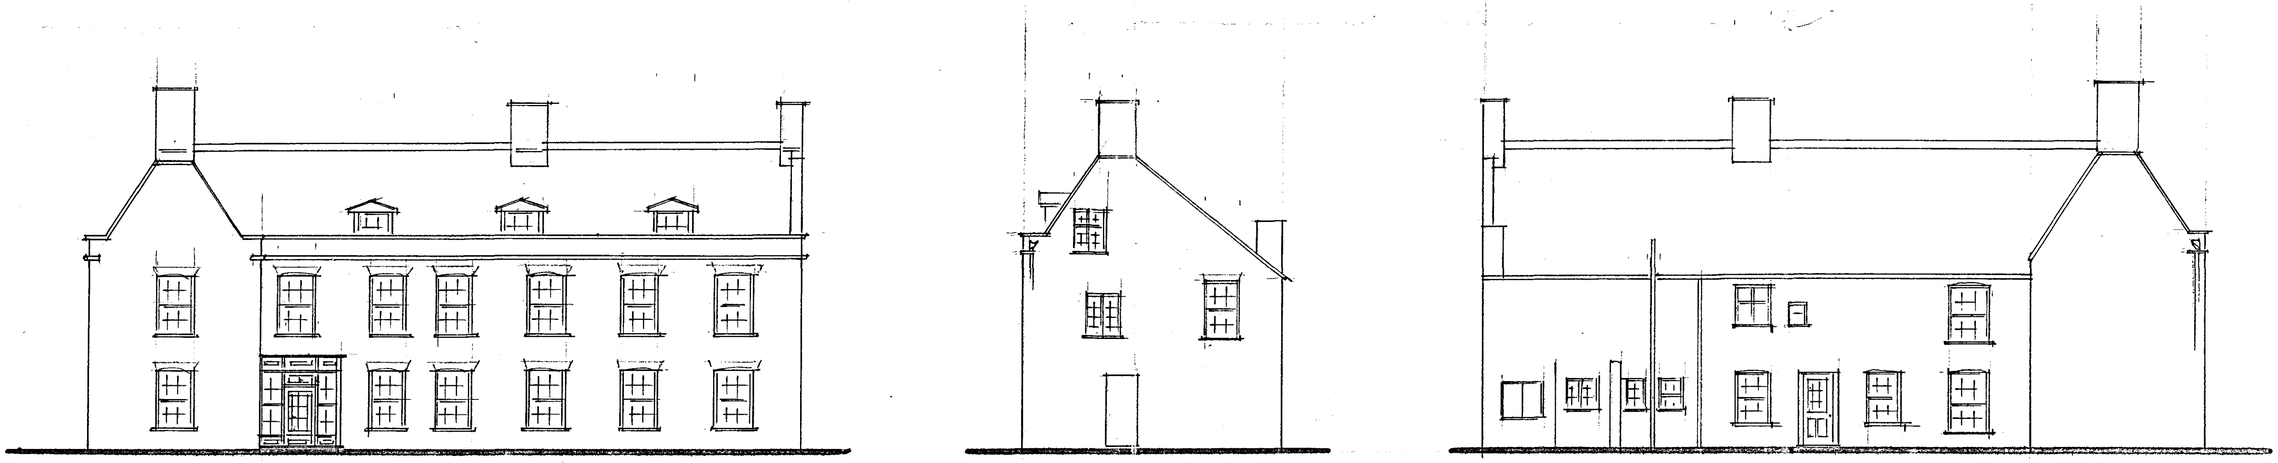

ELEVATIONS AS EXISTING

SHDC
Planning & Development
14 AUG 2006
Ref: 0977/06

PROPOSED SUN ROOM AT THE OLD RECTORY
PINCHBECK for MR. MRS. LAWTON

SCALE 1-100 July 06' DRWG NO DEC/LAW 2.