
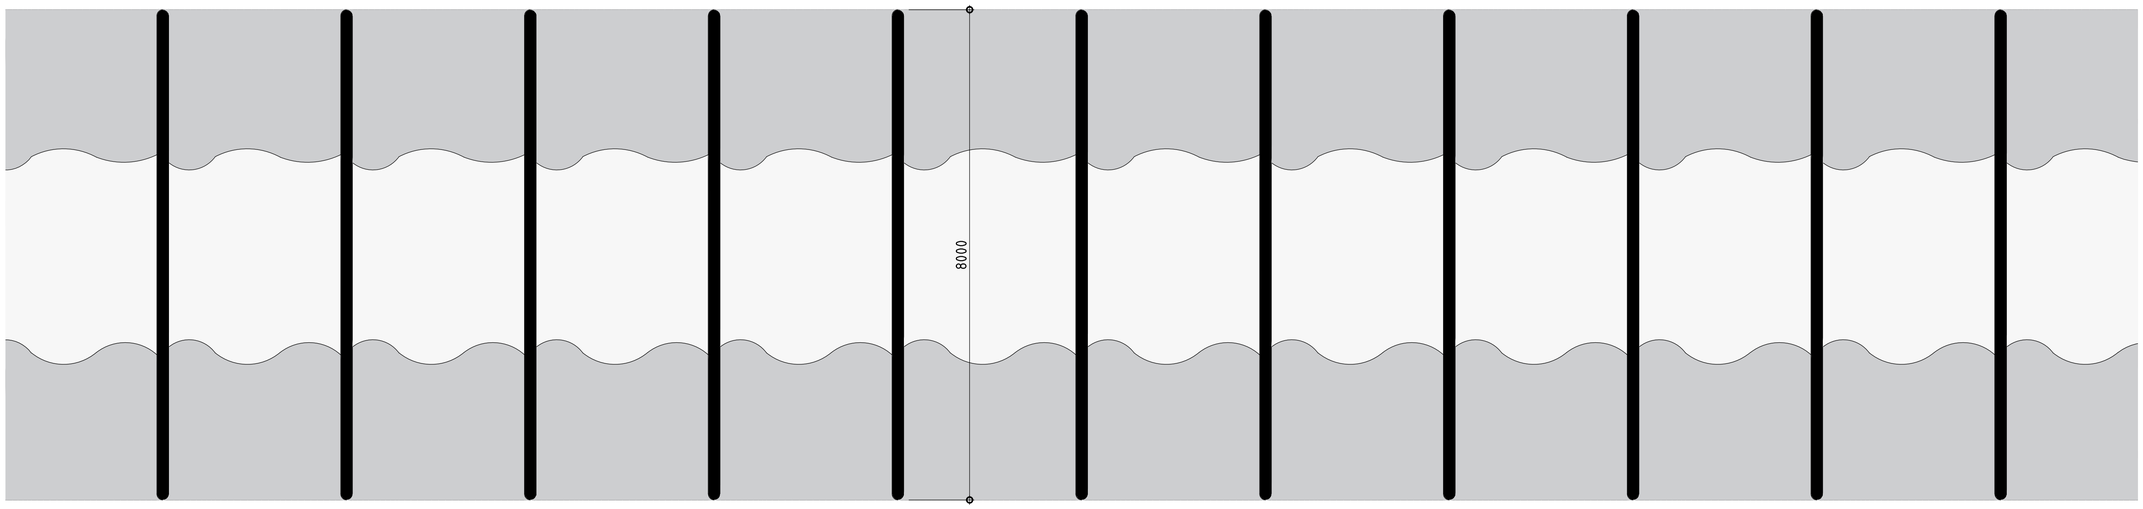


Part Plan of Poly tunnel at 1:50

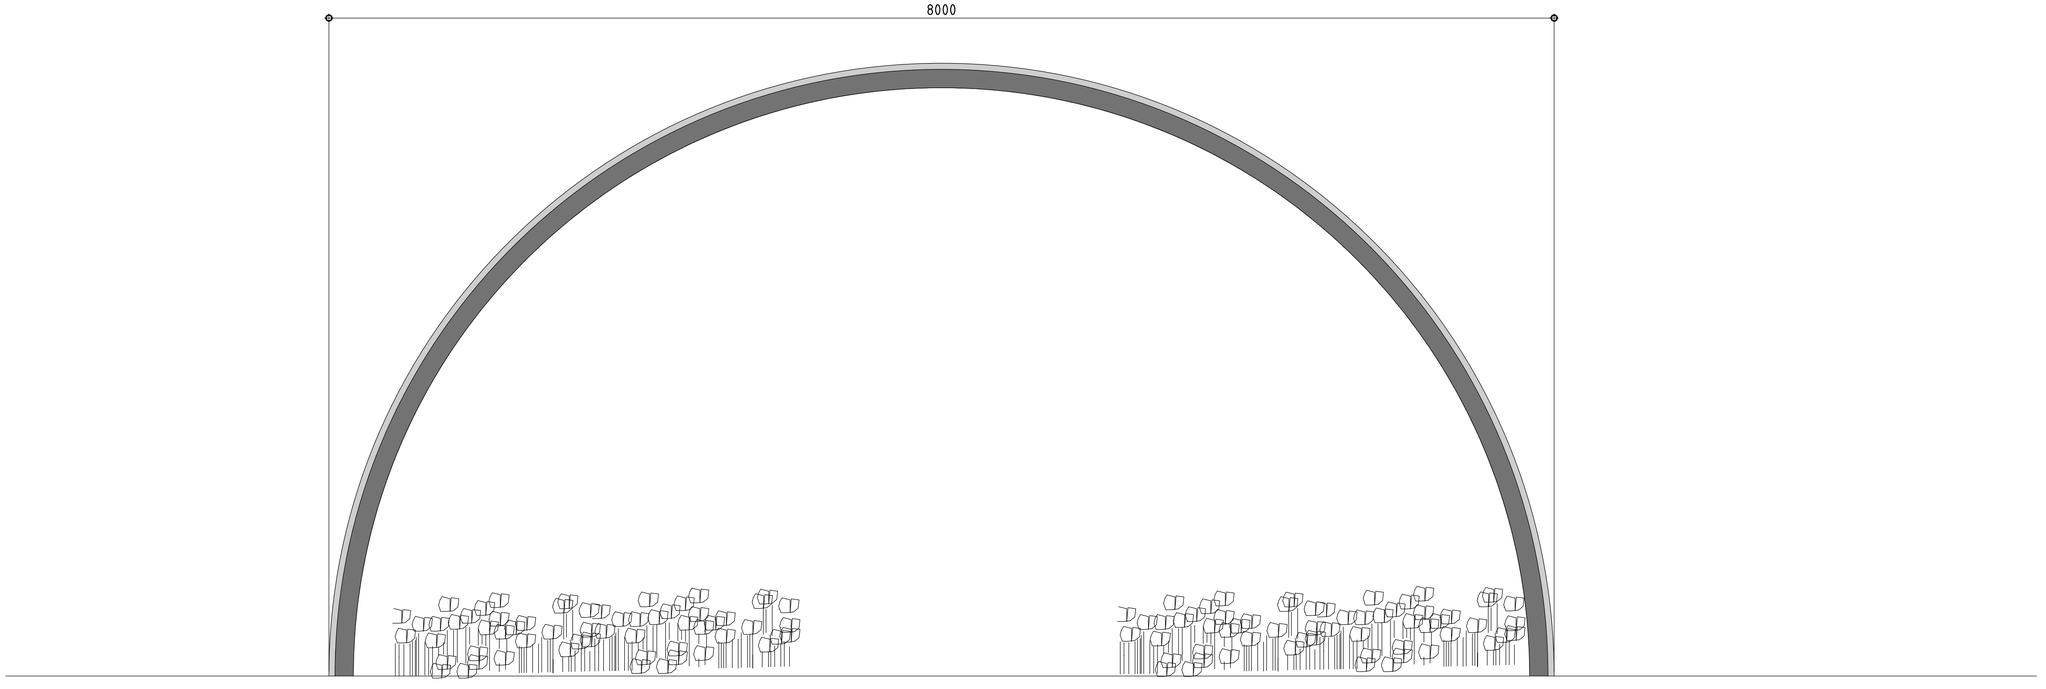

Poly Tunnel Section 1:20

FILE NAME:

NOTES

This drawing has been issued in support of a planning application and must NOT be used for construction purposes.

This drawing is copyright and may not be altered, traced, copied, photographed or used for any purpose other than that for which it is issued without written permission from the copyright holder.

Report discrepancies to the Architect so that any design implications may be considered.
All details shown on this drawing are based upon typical site conditions related to the area. No responsibility can be accepted for abnormal conditions unless reported to the Architects, so that design amendments may be considered.

Portess and Richardson
CHARTERED ARCHITECTS ~ SURVEYORS
193 LINCOLN ROAD PETERBOROUGH PE1 2PL
Tel: (01733) 568116 Fax: (01733) 555246
Email: P-R@PortessArchitect.com

Client
UNIVEG

Project
INSTALLATION OF POLY TUNNELS
HERDGATE LANE

PINCHBECK

Drawing
TYPICAL POLY TUNNEL CROSS SECTION AND PLAN DETAIL

Date	Scale	
OCTOBER 2014	1:20/ 1:50 @ A1	
Project No.	Drawing No.	Revision
3713	S03	